




THIS DRAWING CANNOT BE COMMUNICATED TO UNAUTHORIZED PERSONS COPIED UNLESS PERMITTED IN WRITING

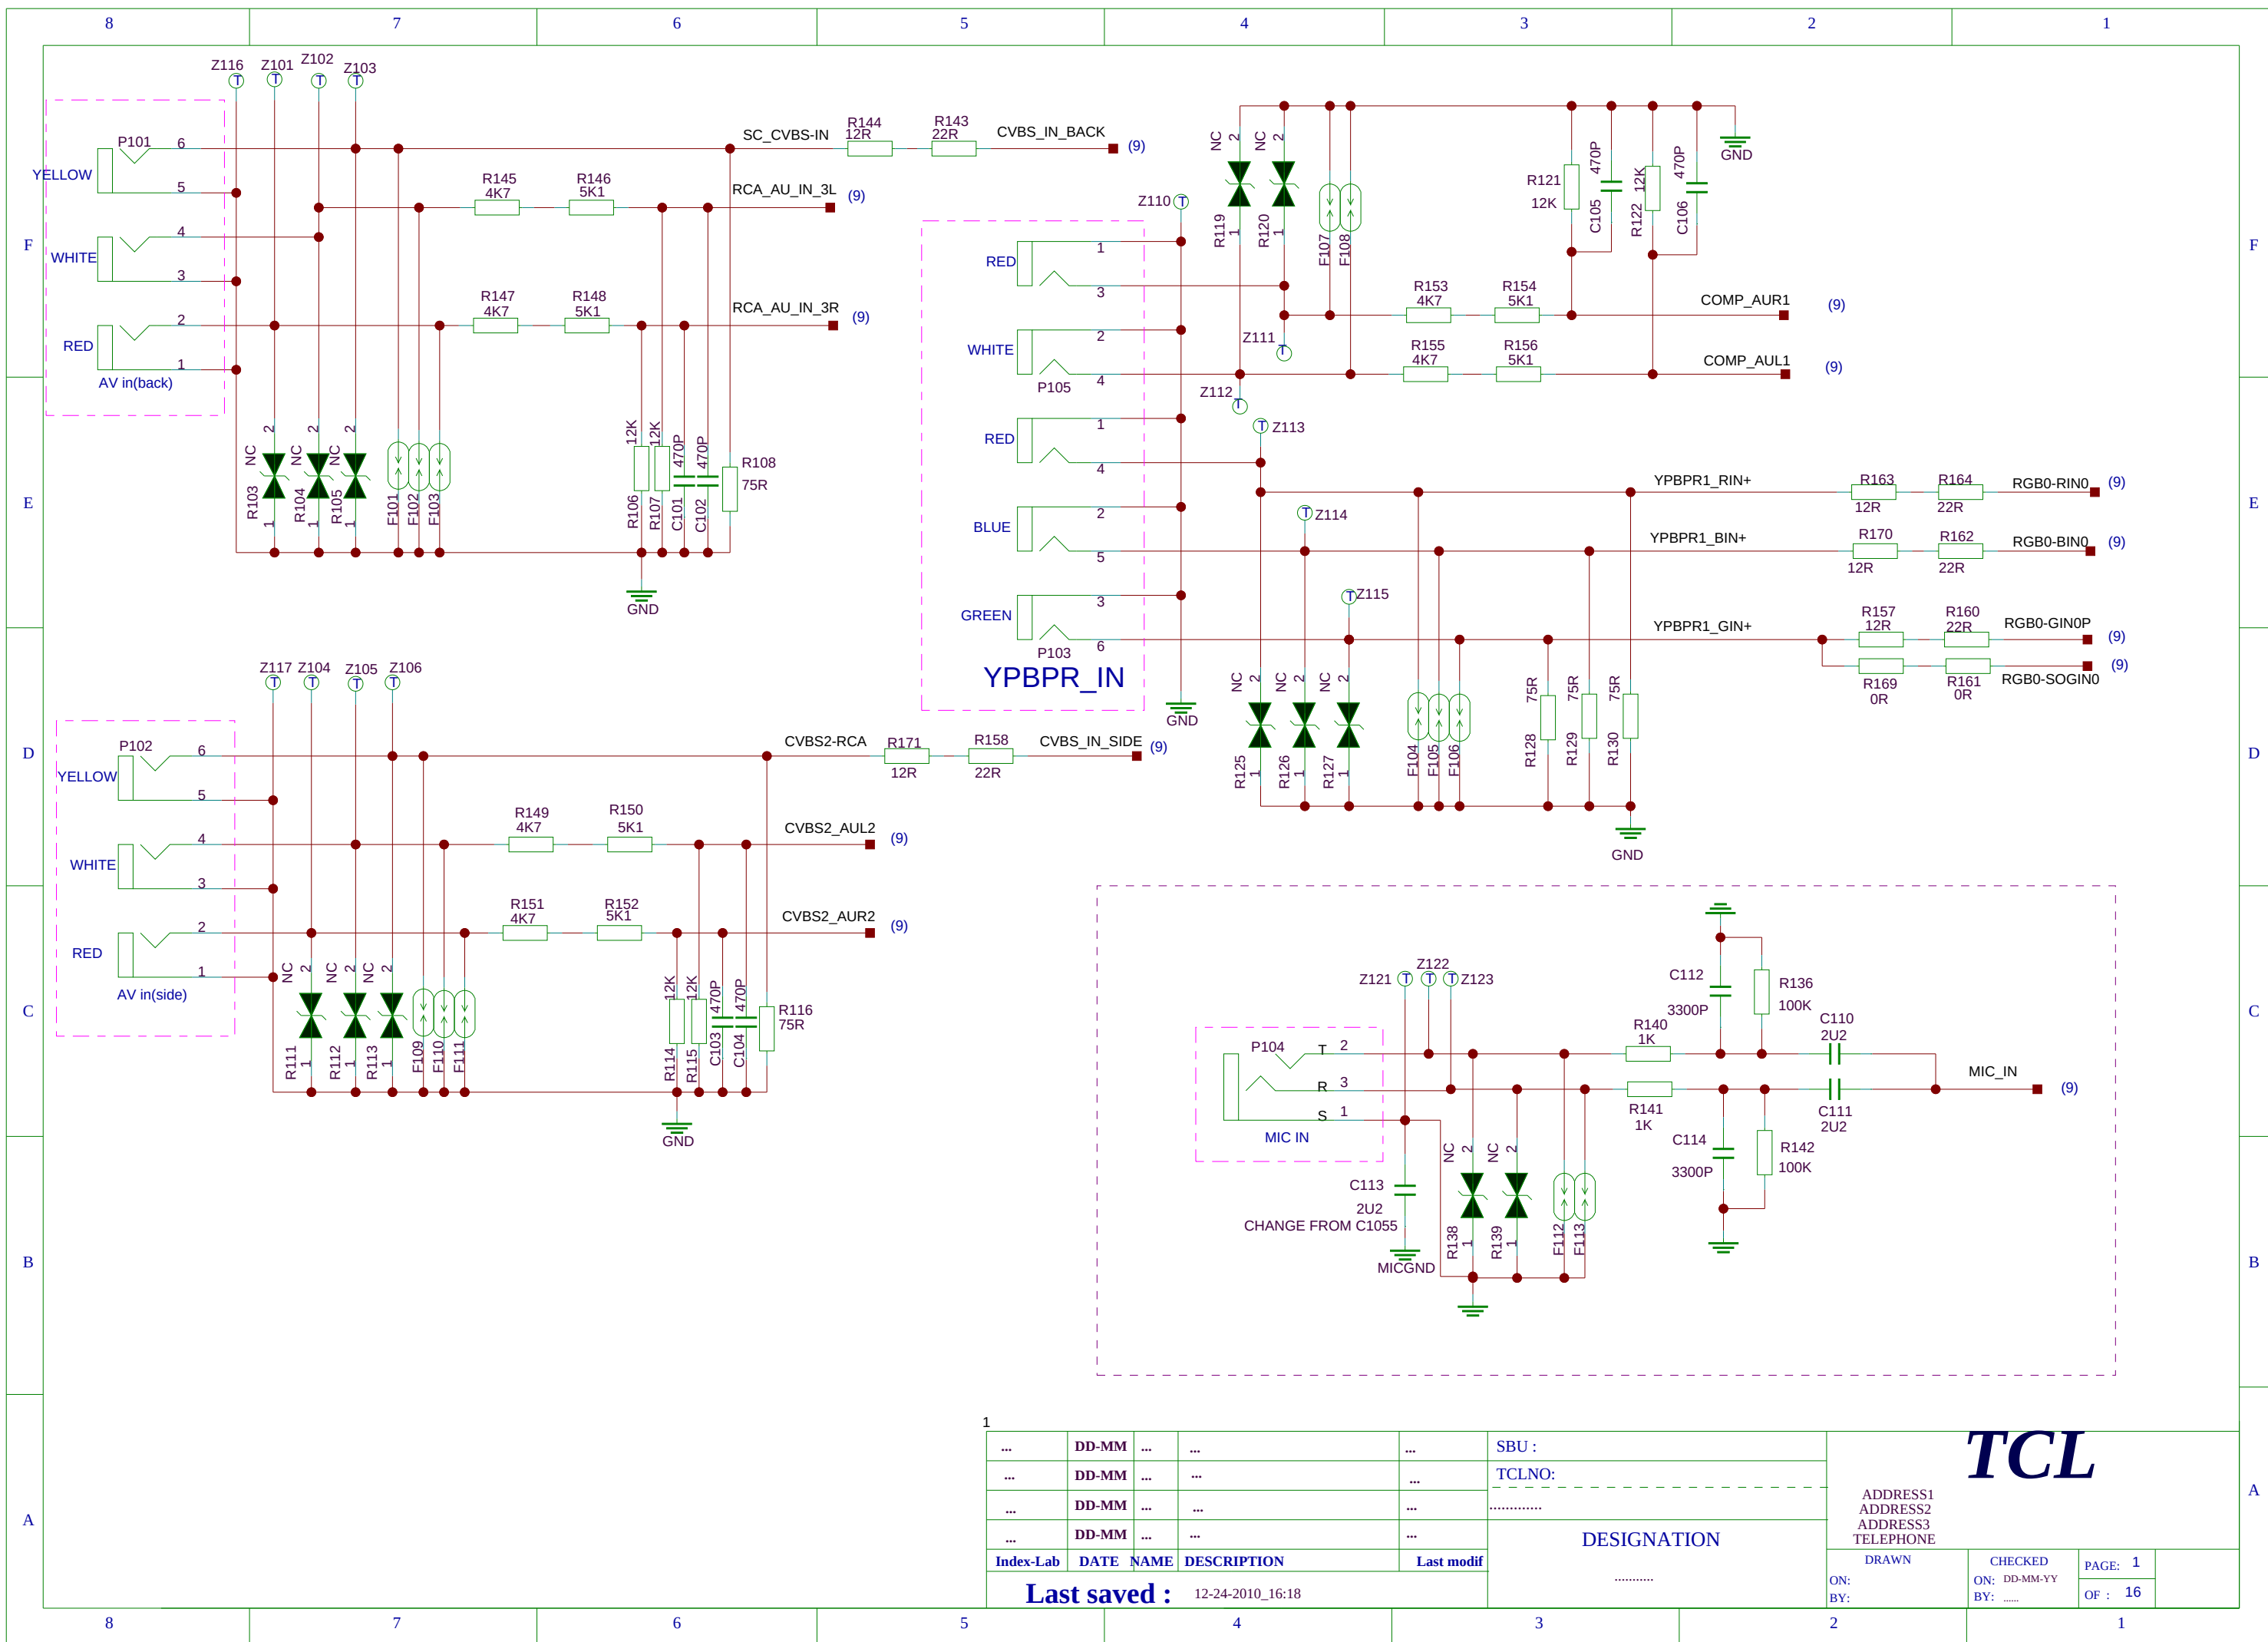

THIS DRAWING CANNOT BE COMMUNICATED TO UNAUTHORIZED PERSONS COPIED UNLESS PERMITTED IN WRITING

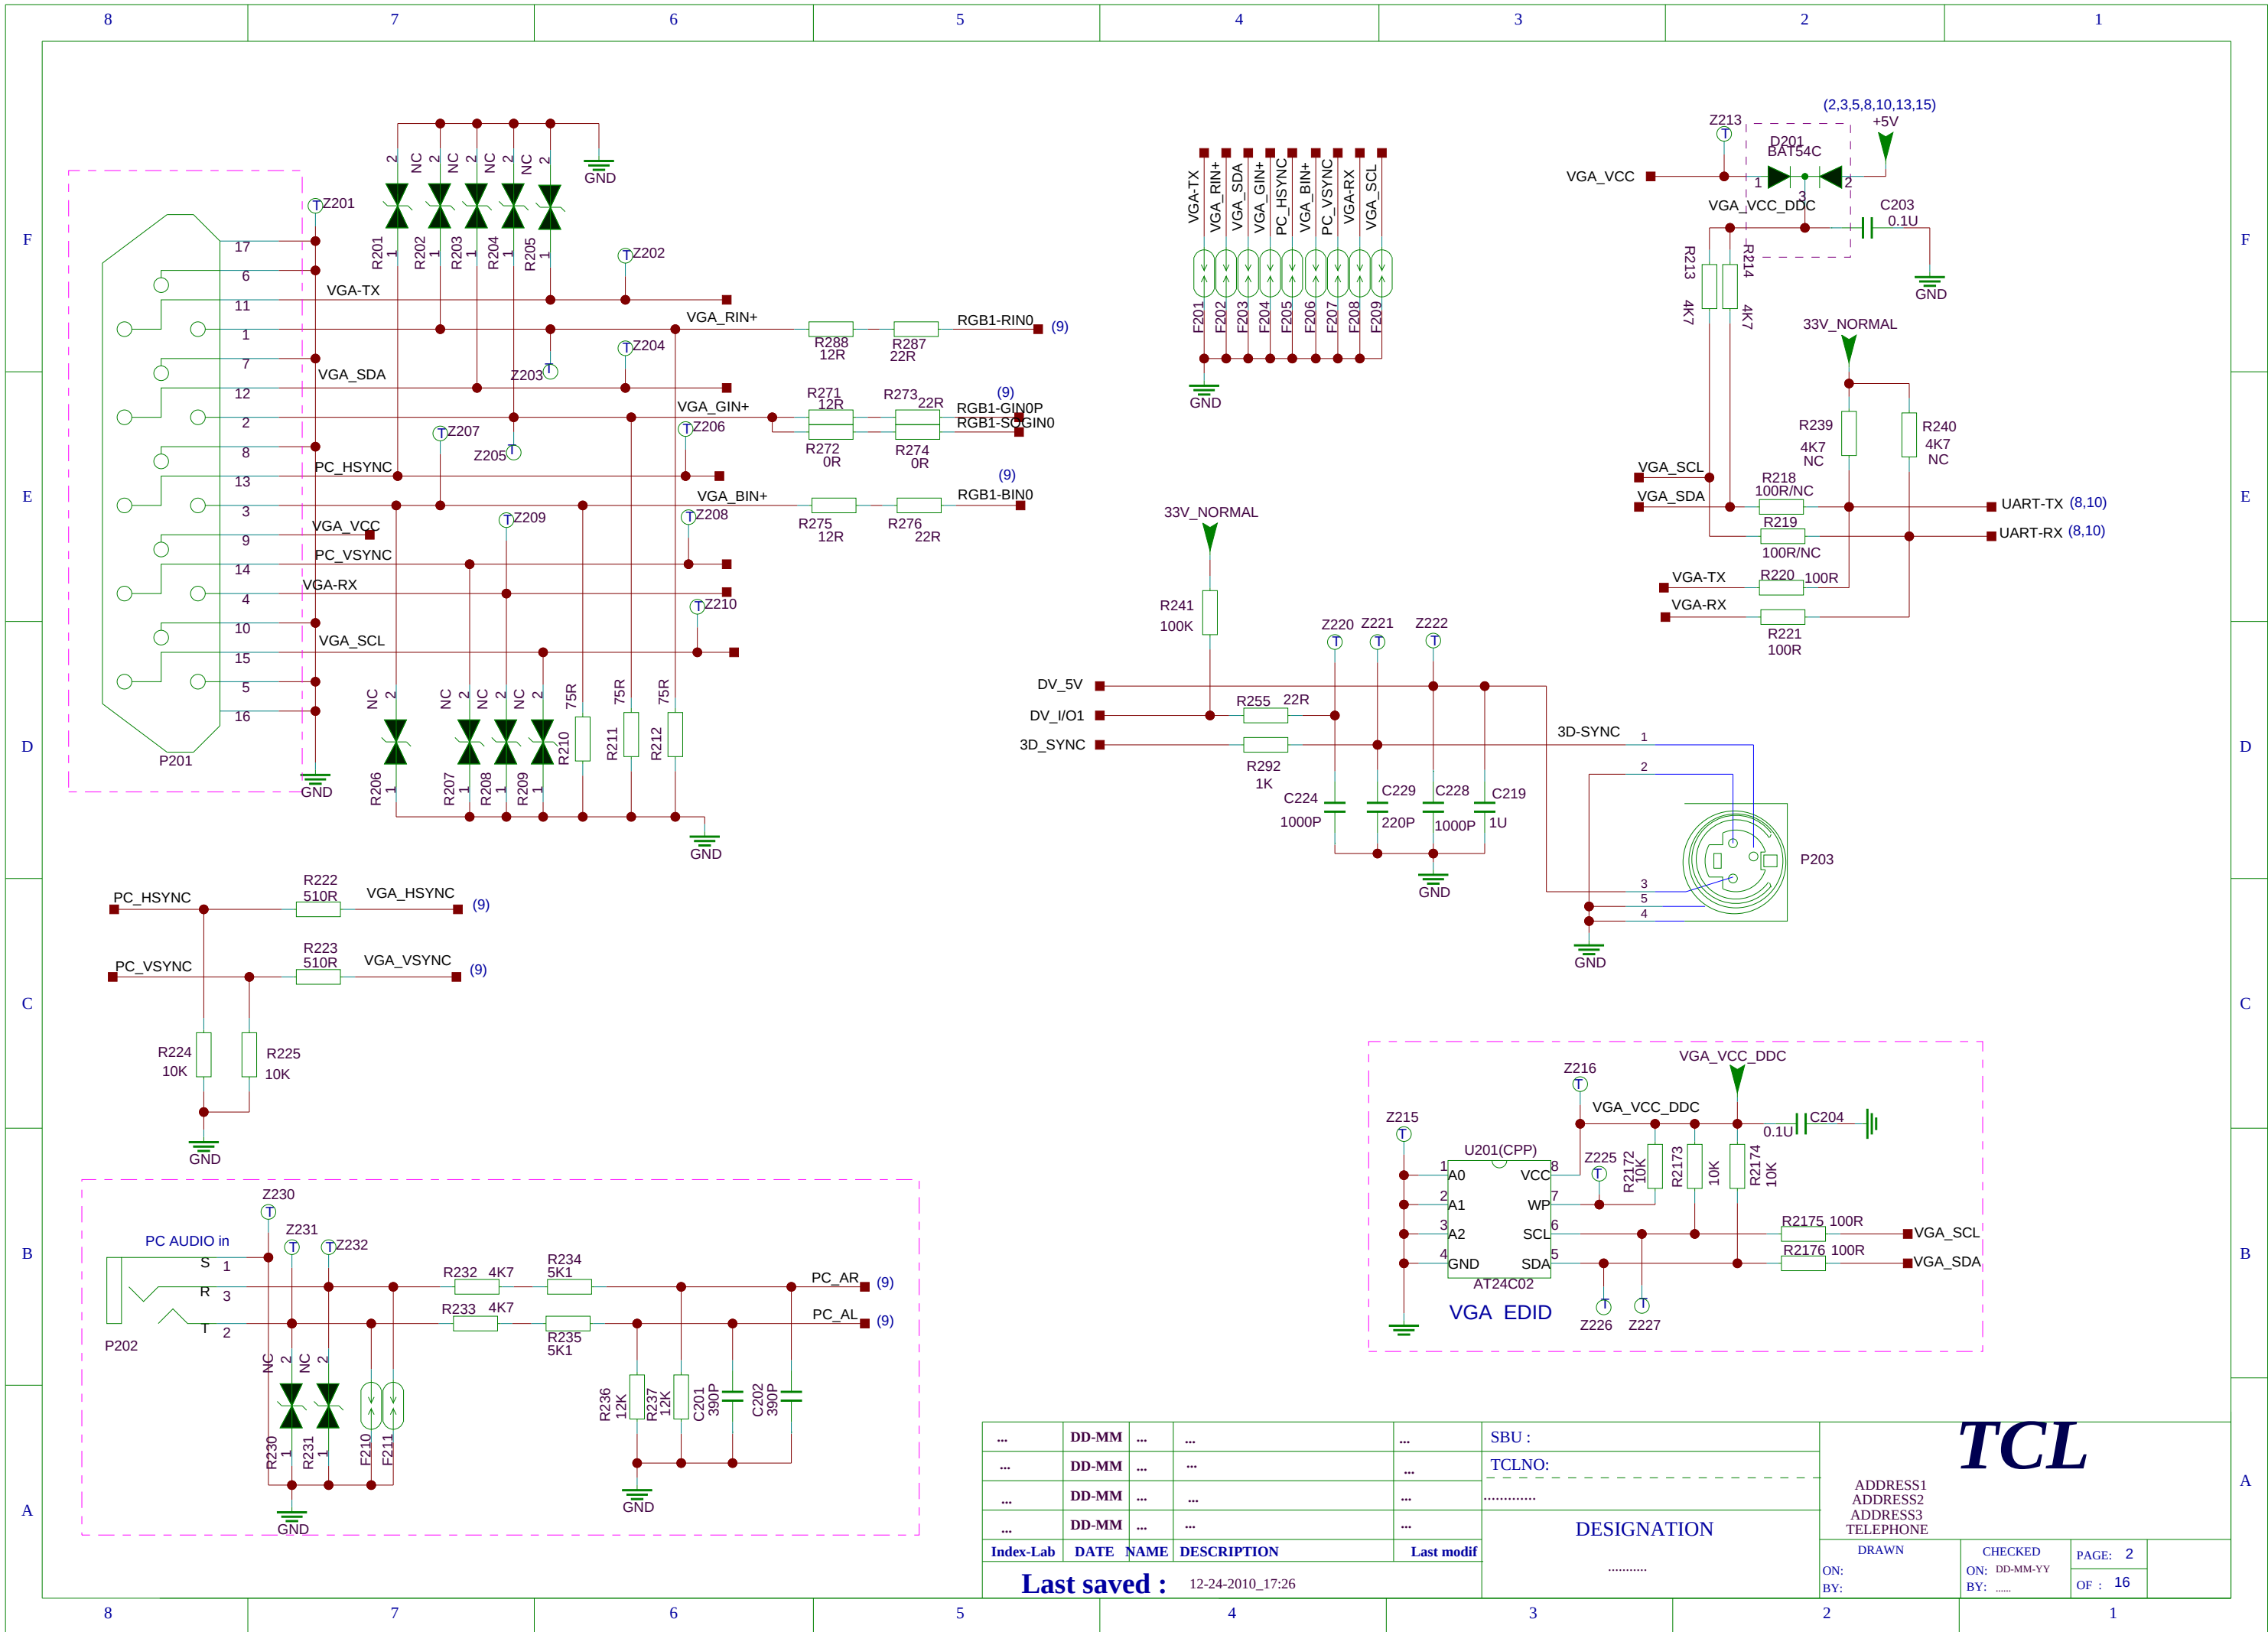

THIS DRAWING CANNOT BE COMMUNICATED TO UNAUTHORIZED PERSONS COPIED UNLES S PERMITTED IN WRITING

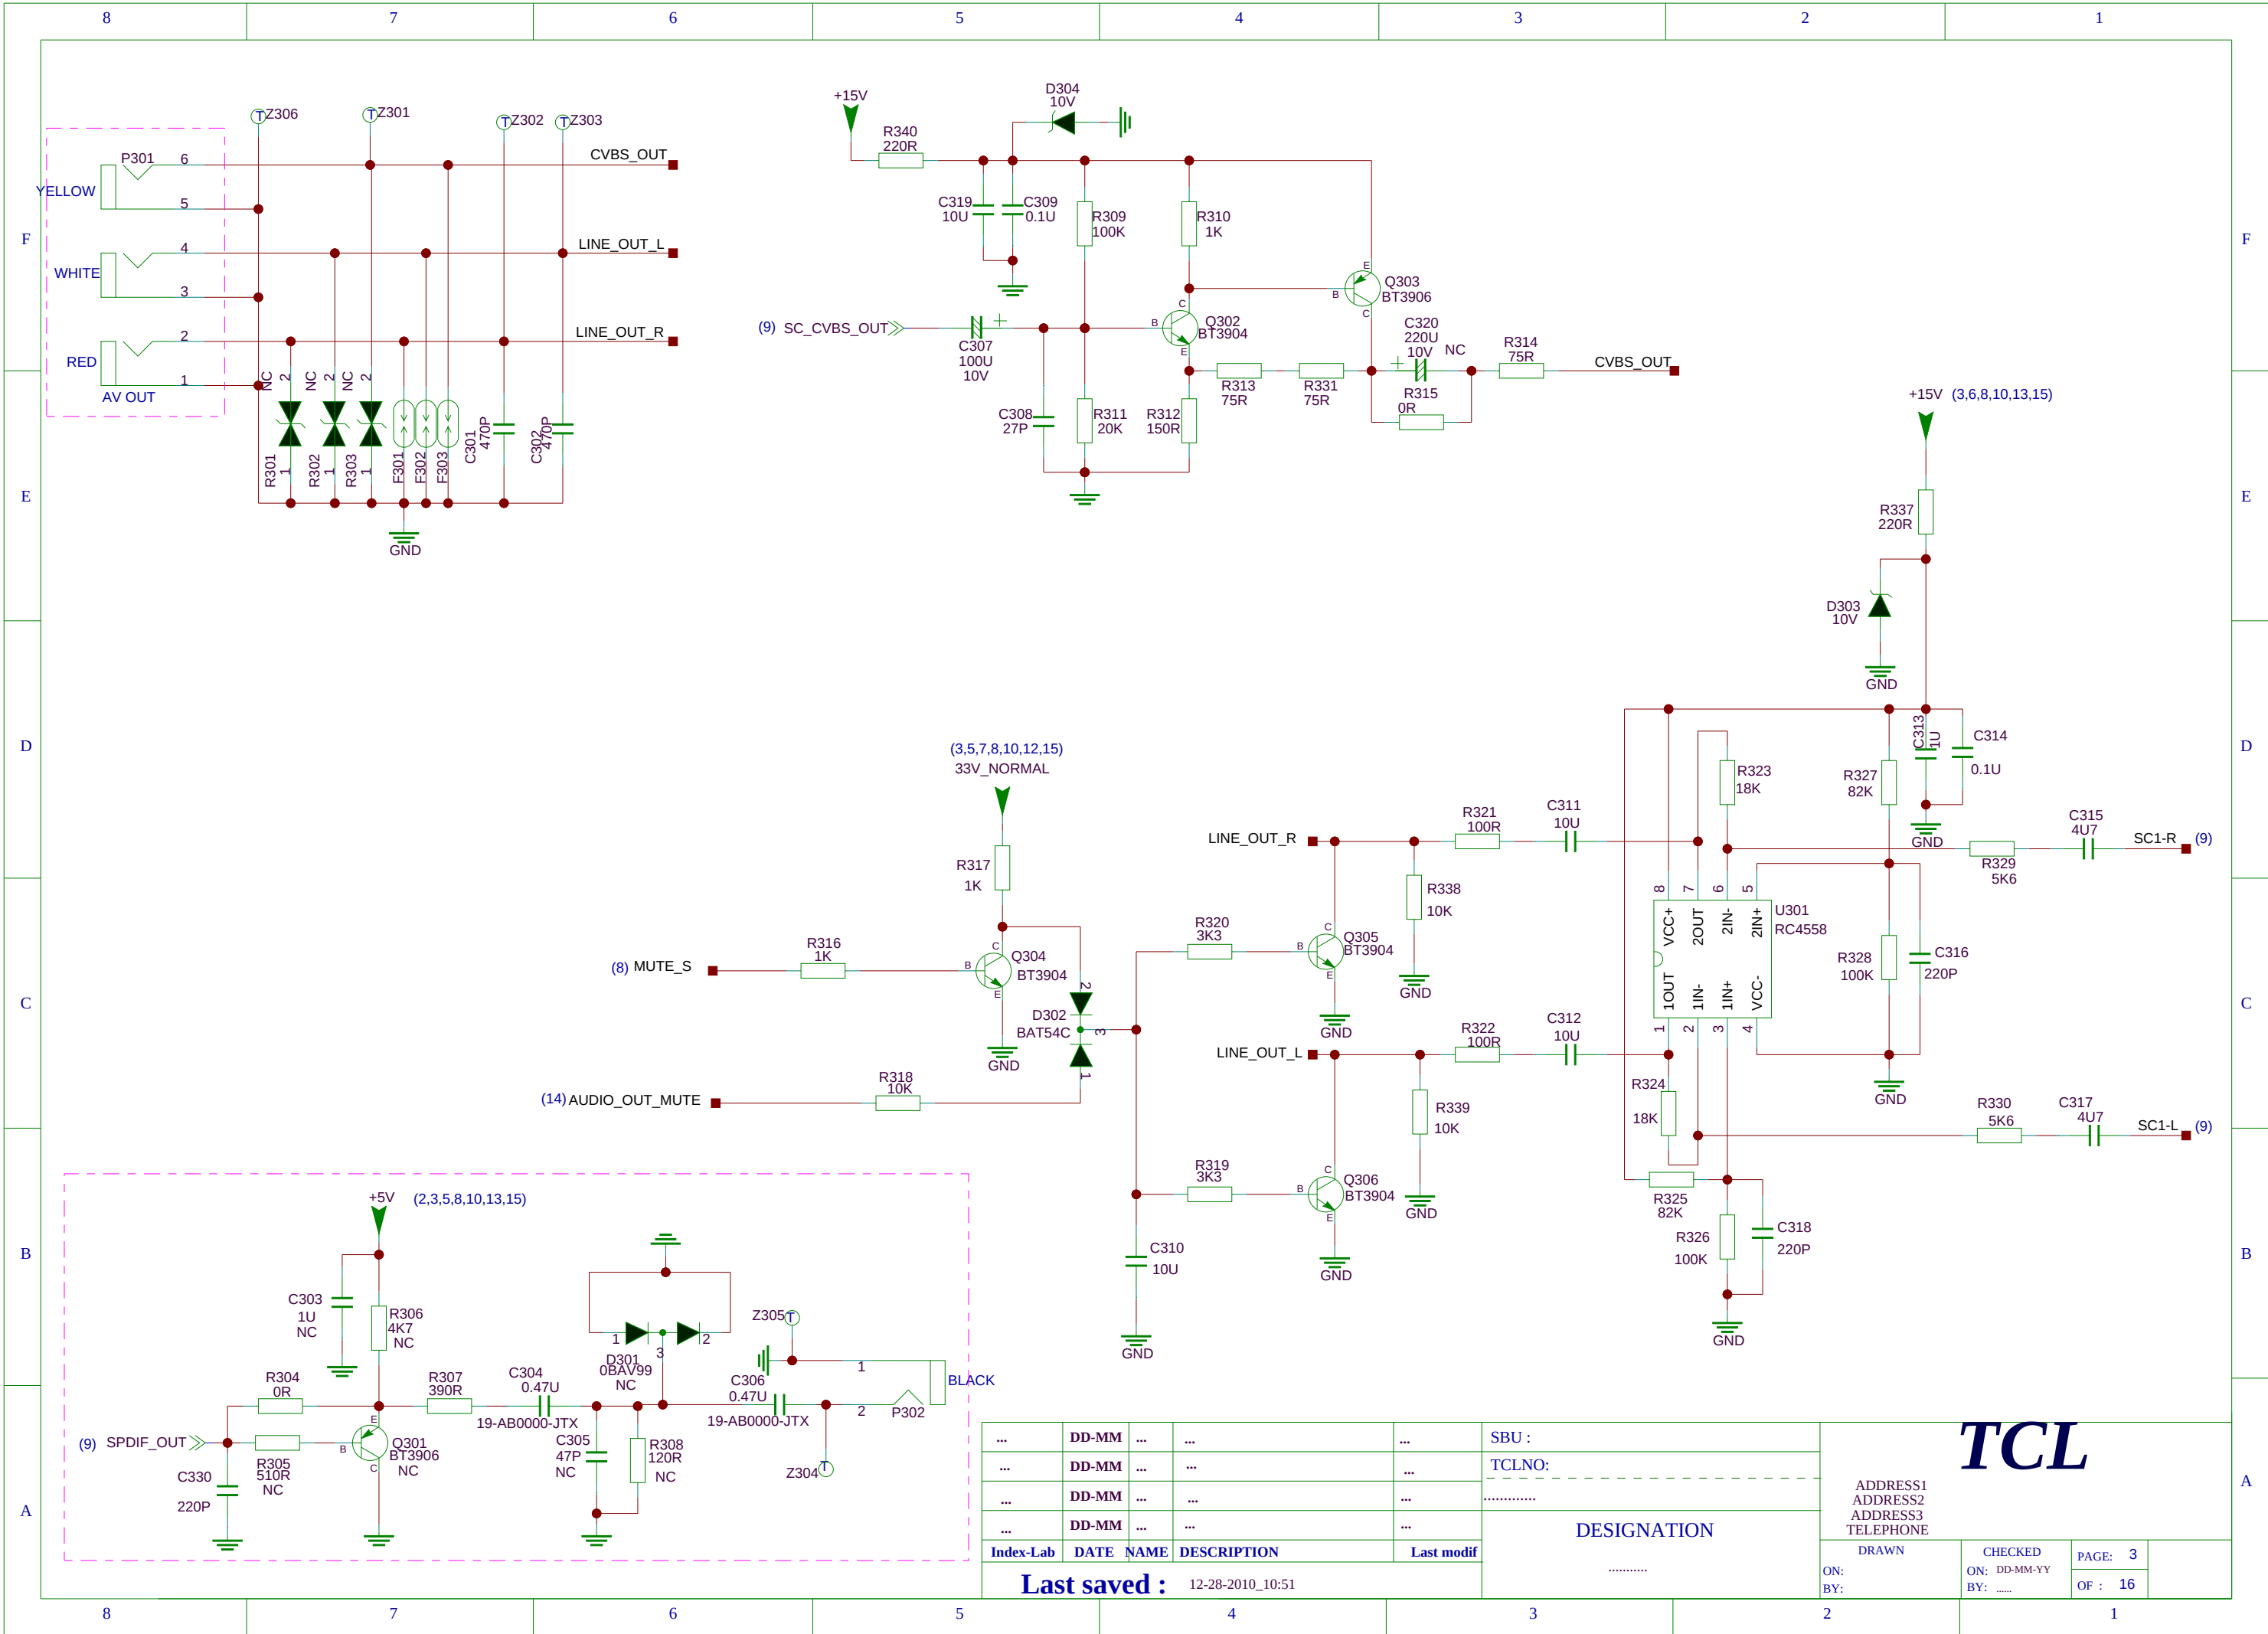

...	DD-MM	...	...	...	SBU :
...	DD-MM	...	...	...	TCLNO:
...	DD-MM	...	...	...	
...	DD-MM	...	...	...	DESIGNATION
Index-Lab	DATE	NAME	DESCRIPTION	Last modif	


Last saved : 12-28-2010_10:51

TCL



ADDRESS1
ADDRESS2
ADDRESS3
TELEPHONE

DRAWN	CHECKED	PAGE: 3
ON:	ON: DD-MM-YY	OF : 16
BY:	BY:	

THIS DRAWING CANNOT BE COMMUNICATED TO UNAUTHORIZED PERSONS COPIED UNLESS PERMITTED IN WRITING

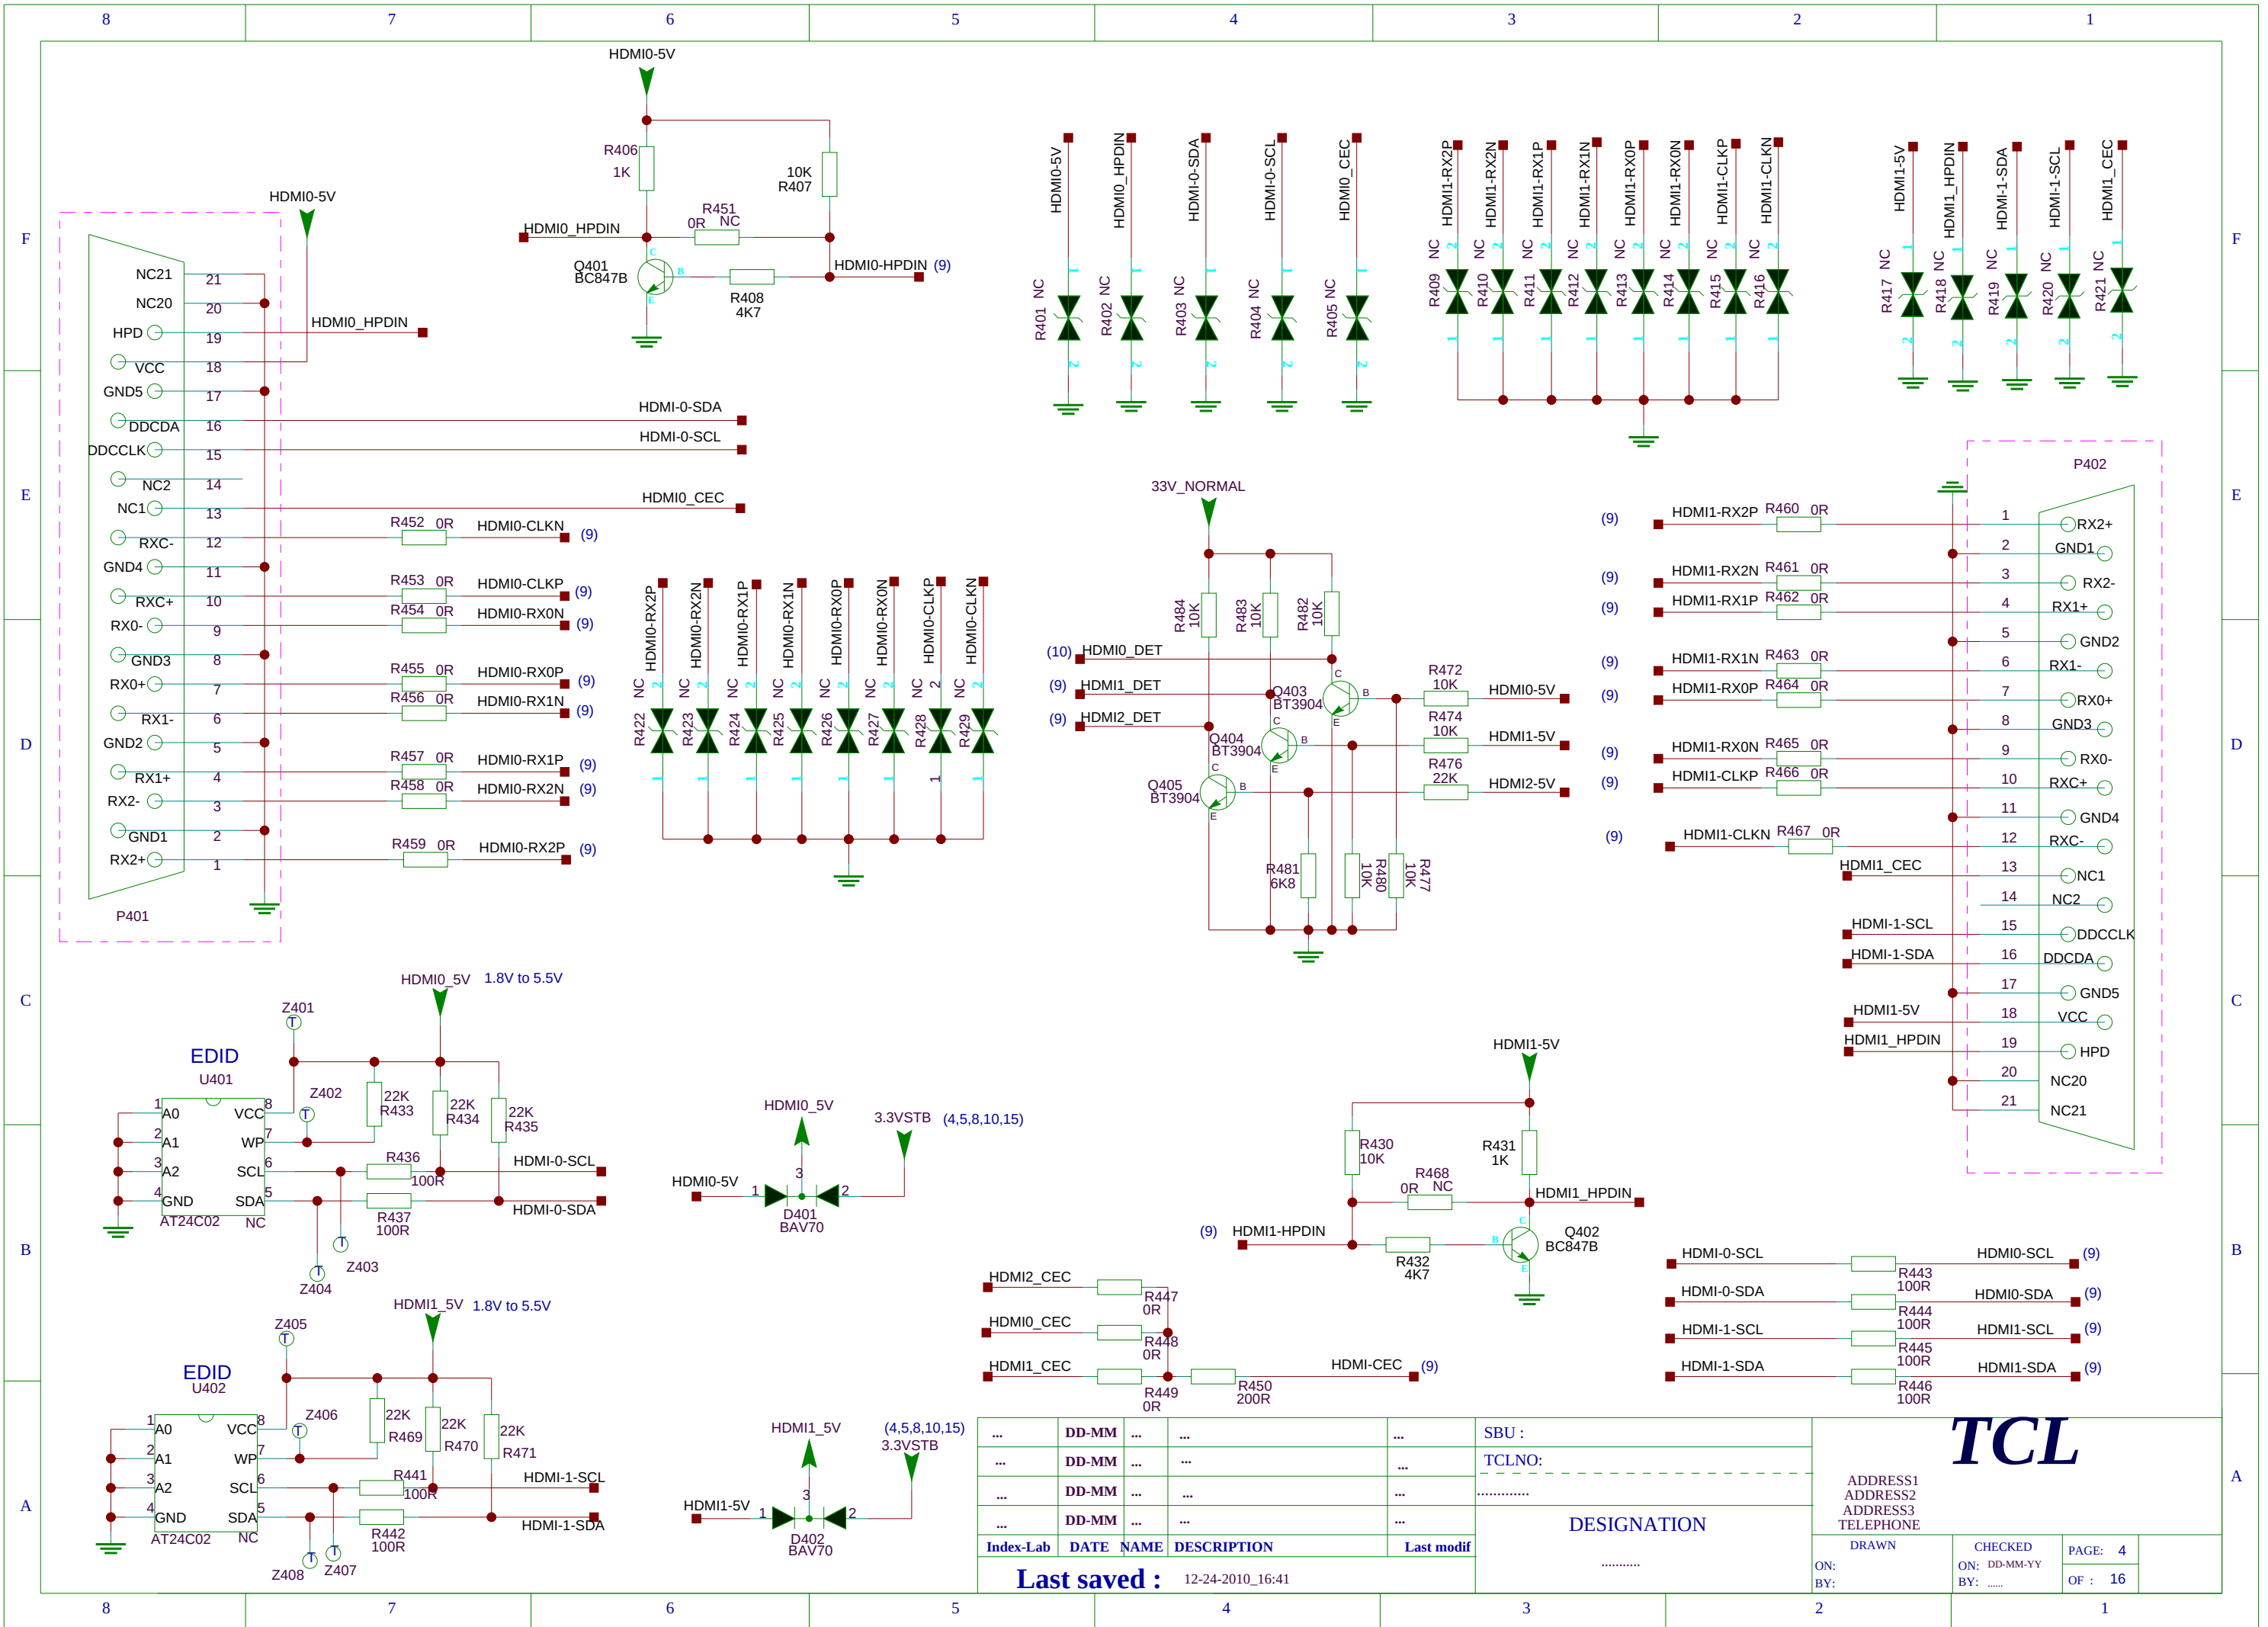

THIS DRAWING CANNOT BE COMMUNICATED TO UNAUTHORIZED PERSONS COPIED UNLES S PERMITTED IN WRITING



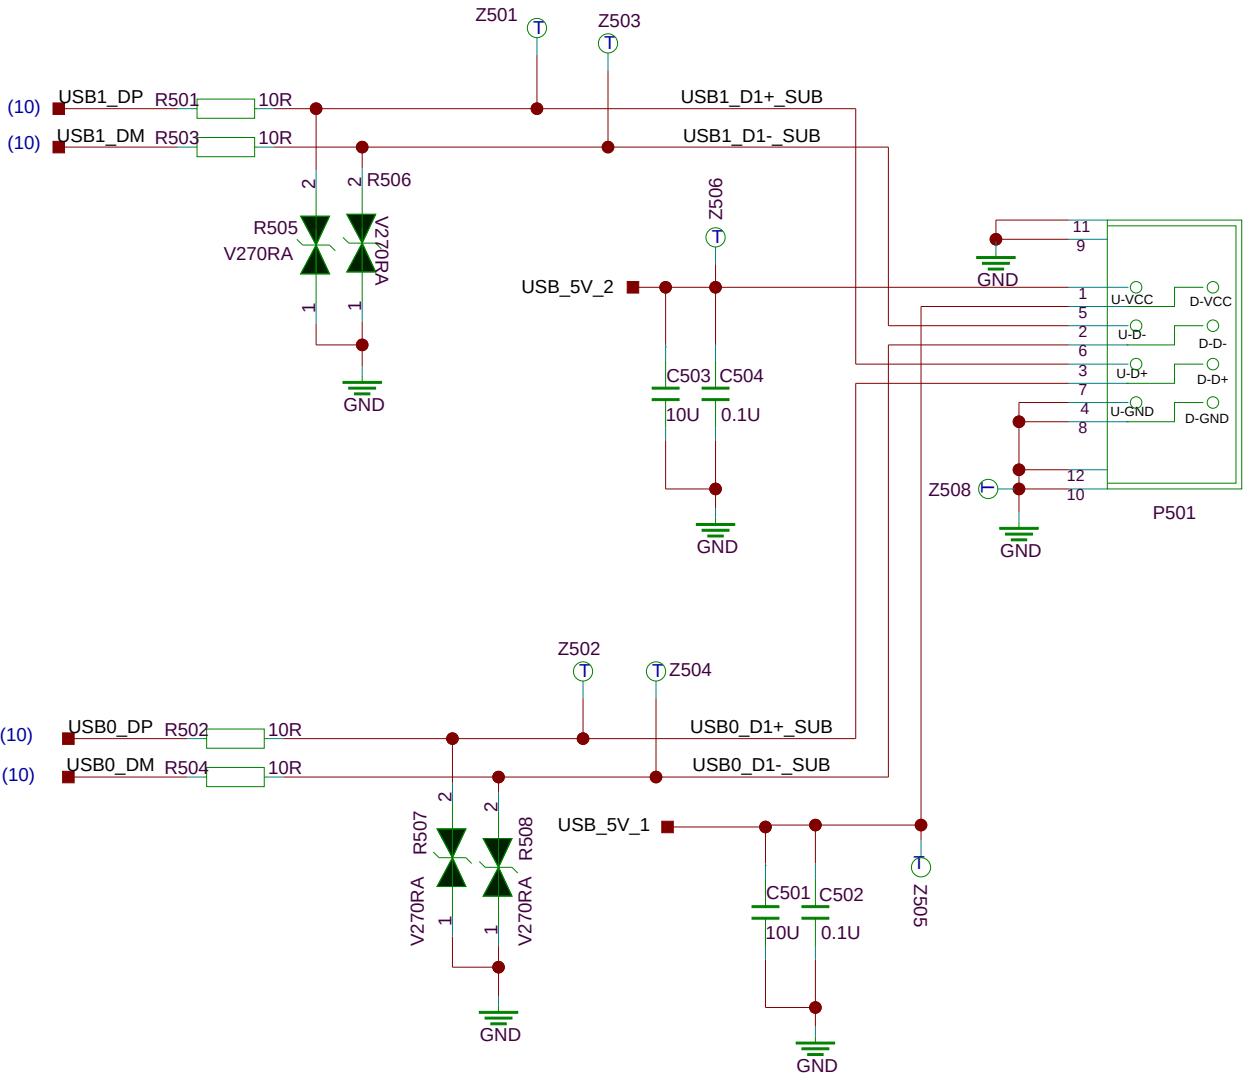
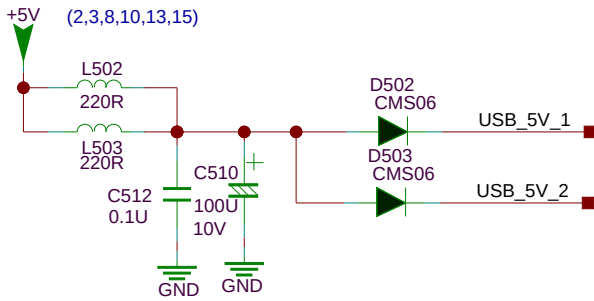


...	DD-MM	...	...	...	SBU :
...	DD-MM	...	...	...	TCLNO:
...	DD-MM	...	...	...	
...	DD-MM	...	...	...	DESIGNATION
Index-Lab	DATE	NAME	DESCRIPTION	Last modif	

Last saved : 12-24-2010_16:42

TCL ADDRESS1 ADDRESS2 ADDRESS3 TELEPHONE			
DRAWN	CHECKED	PAGE: 5	
ON:	ON: DD-MM-YY	OF : 16	
BY:	BY:		

THIS DRAWING CANNOT BE COMMUNICATED TO UNAUTHORIZED PERSONS COPIED UNLES S PERMITTED IN WRITING

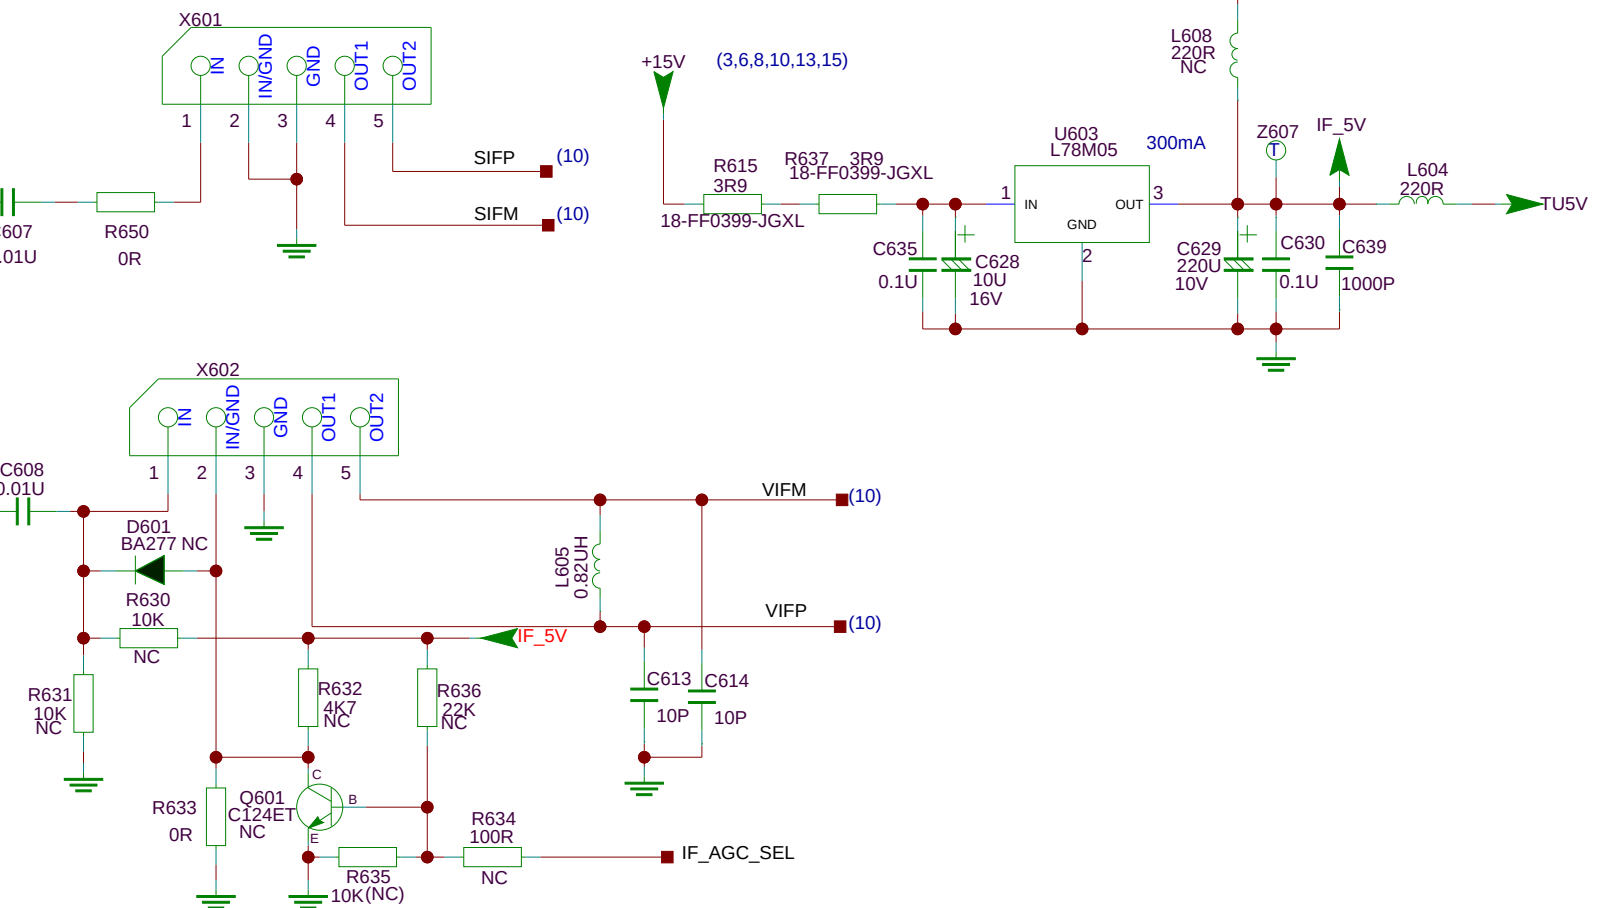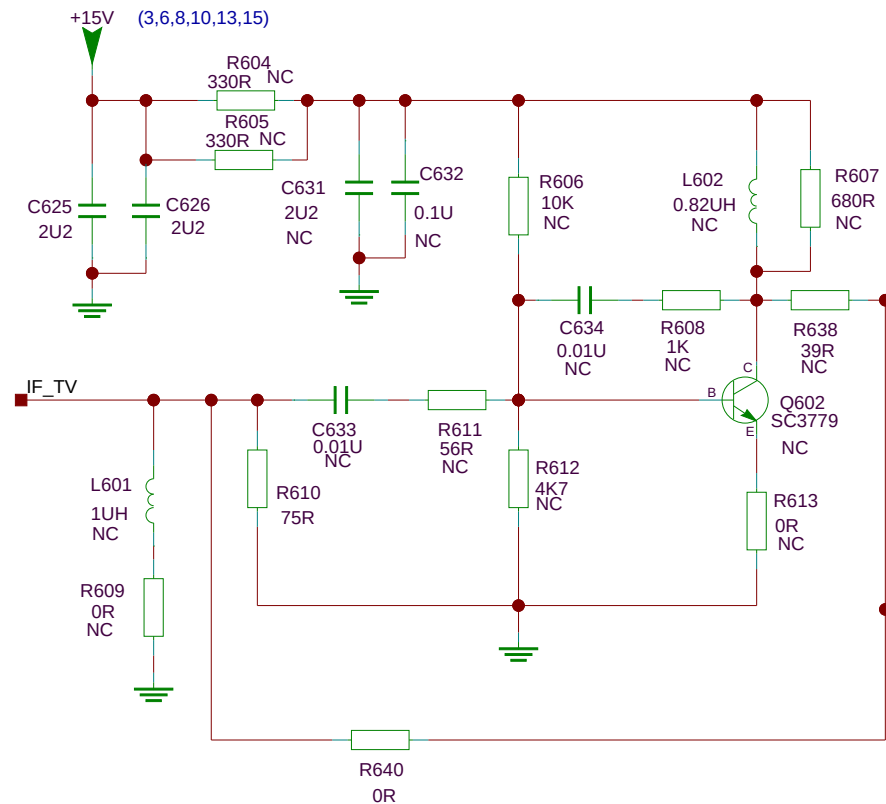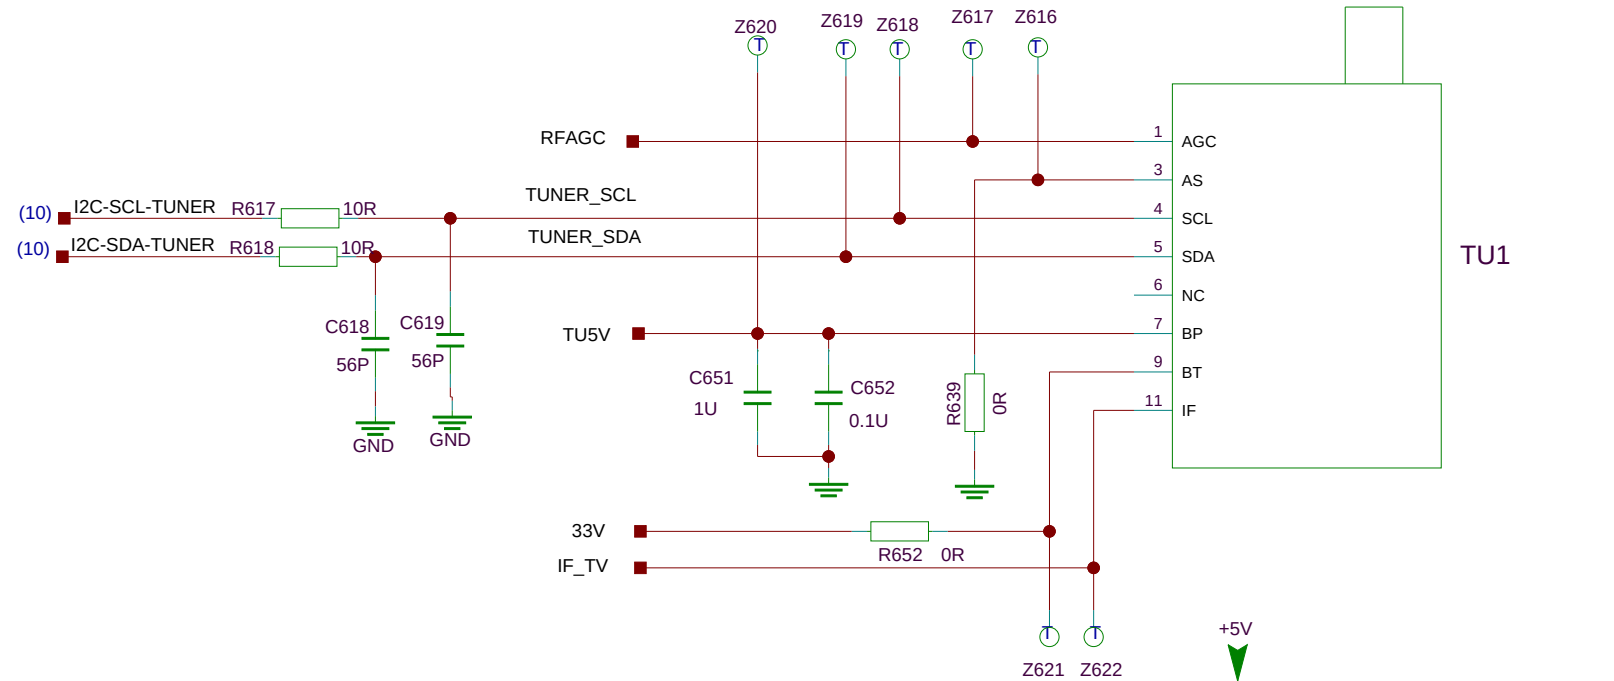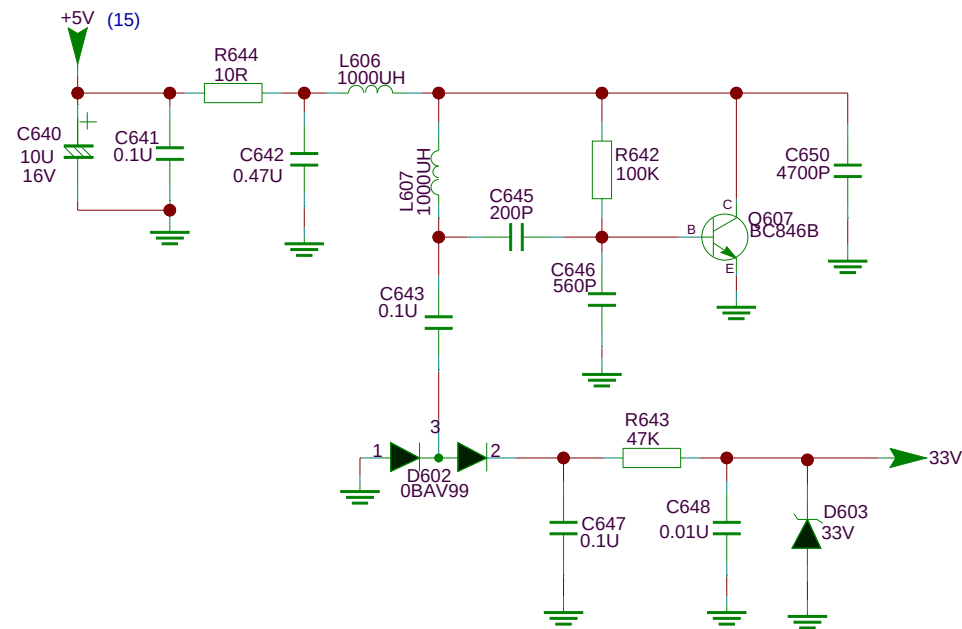

...	DD-MM	...	...	...	SBU :	TCL ADDRESS1 ADDRESS2 ADDRESS3 TELEPHONE DRAWN ON: BY: CHECKED ON: DD-MM-YY BY: PAGE: 6 OF : 16			
...	DD-MM	...	...	...	TCLNO:				
...	DD-MM	...	...	...					
...	DD-MM	...	...	...	DESIGNATION				
Index-Lab	DATE	NAME	DESCRIPTION	Last modif					
Last saved :					12-27-2010_16:58				

THIS DRAWING CANNOT BE COMMUNICATED TO UNAUTHORIZED PERSONS COPIED UNLESS PERMITTED IN WRITING

8 7 6 5 4 3 2 1

F

F

E

E

D

D

C

C

B






B

A

A


8 7 6 5 4 3 2 1





FORMAT DIN A3

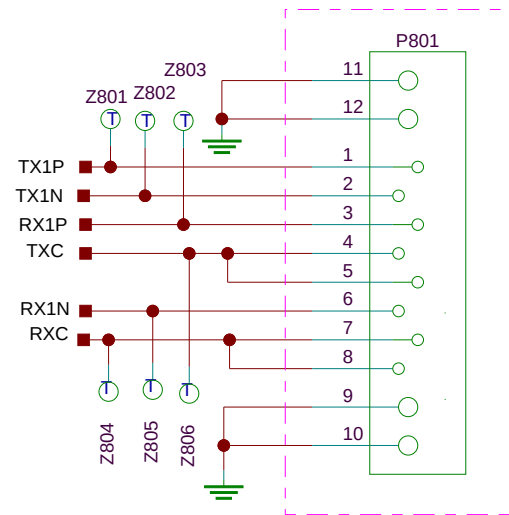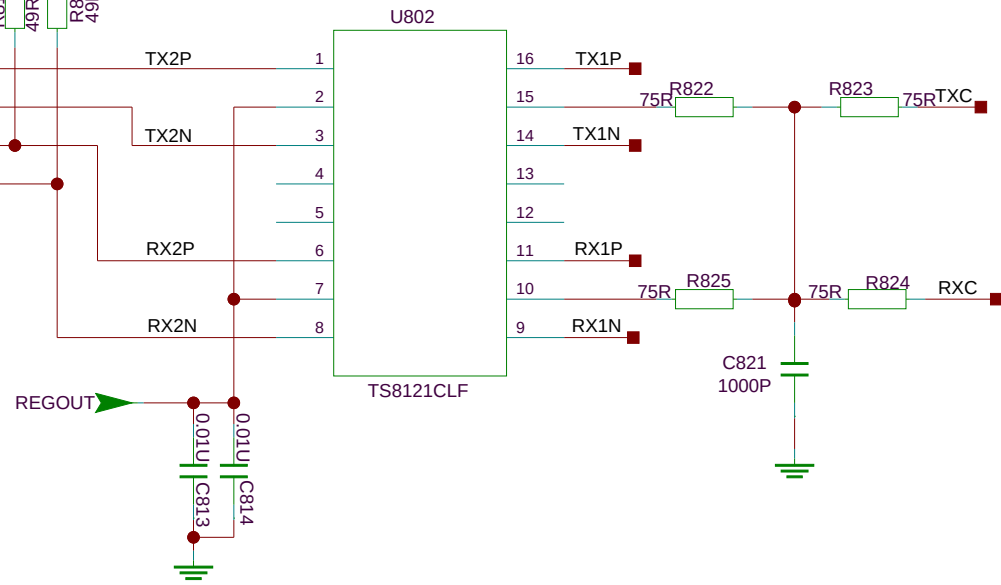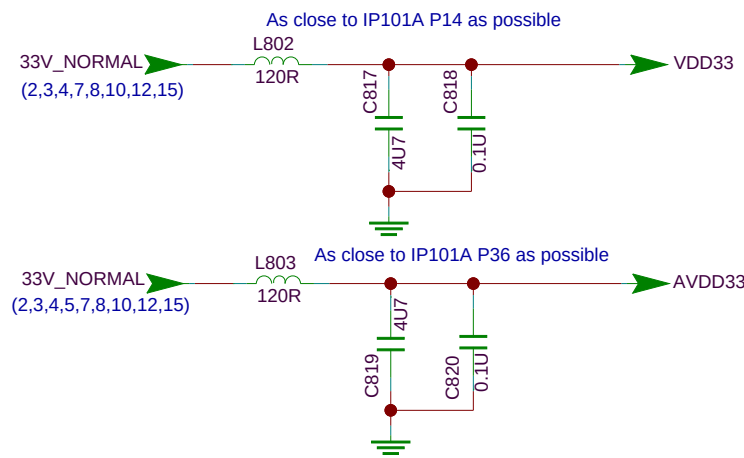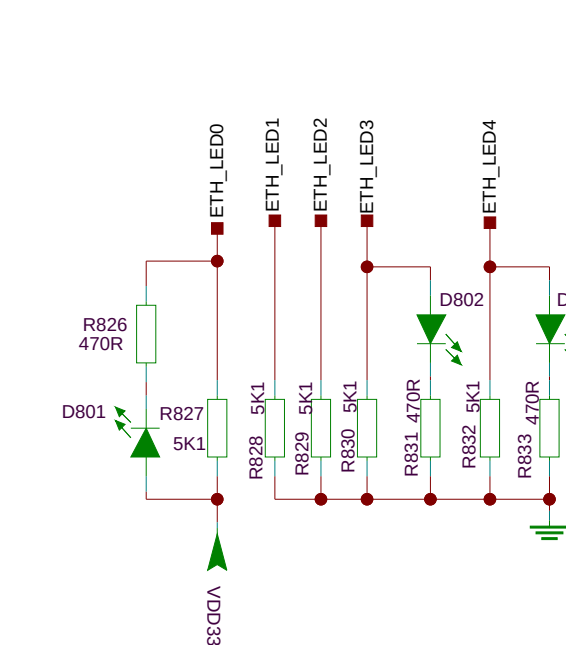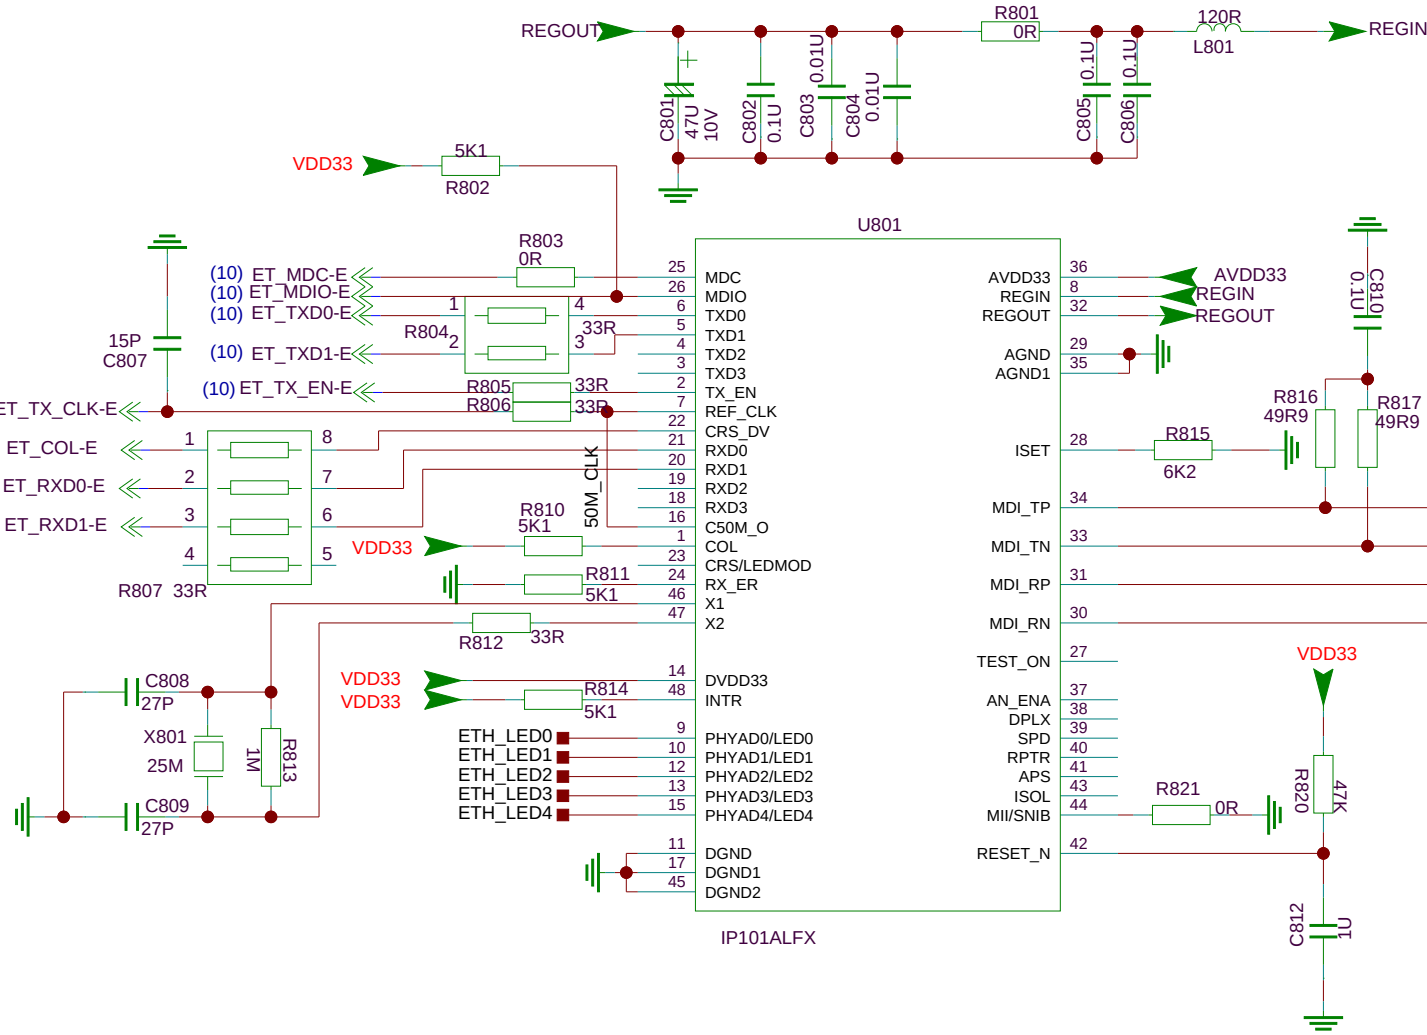


...	DD-MM	...	...	...	SBU :	TCL ADDRESS1 ADDRESS2 ADDRESS3 TELEPHONE			
...	DD-MM	...	...	...	TCLNO: -----				
...	DD-MM	...	...	...					
...	DD-MM	...	...	...	DESIGNATION				
Index-Lab	DATE	NAME	DESCRIPTION	Last modif		DRAWN	CHECKED	PAGE: 7	
Last saved : 12-24-2010_16:46						ON:	ON: DD-MM-YY	OF : 16	
						BY:	BY:		


THIS DRAWING CANNOT BE COMMUNICATED TO UNAUTHORIZED PERSONS COPIED UNLES S PERMITTED IN WRITING

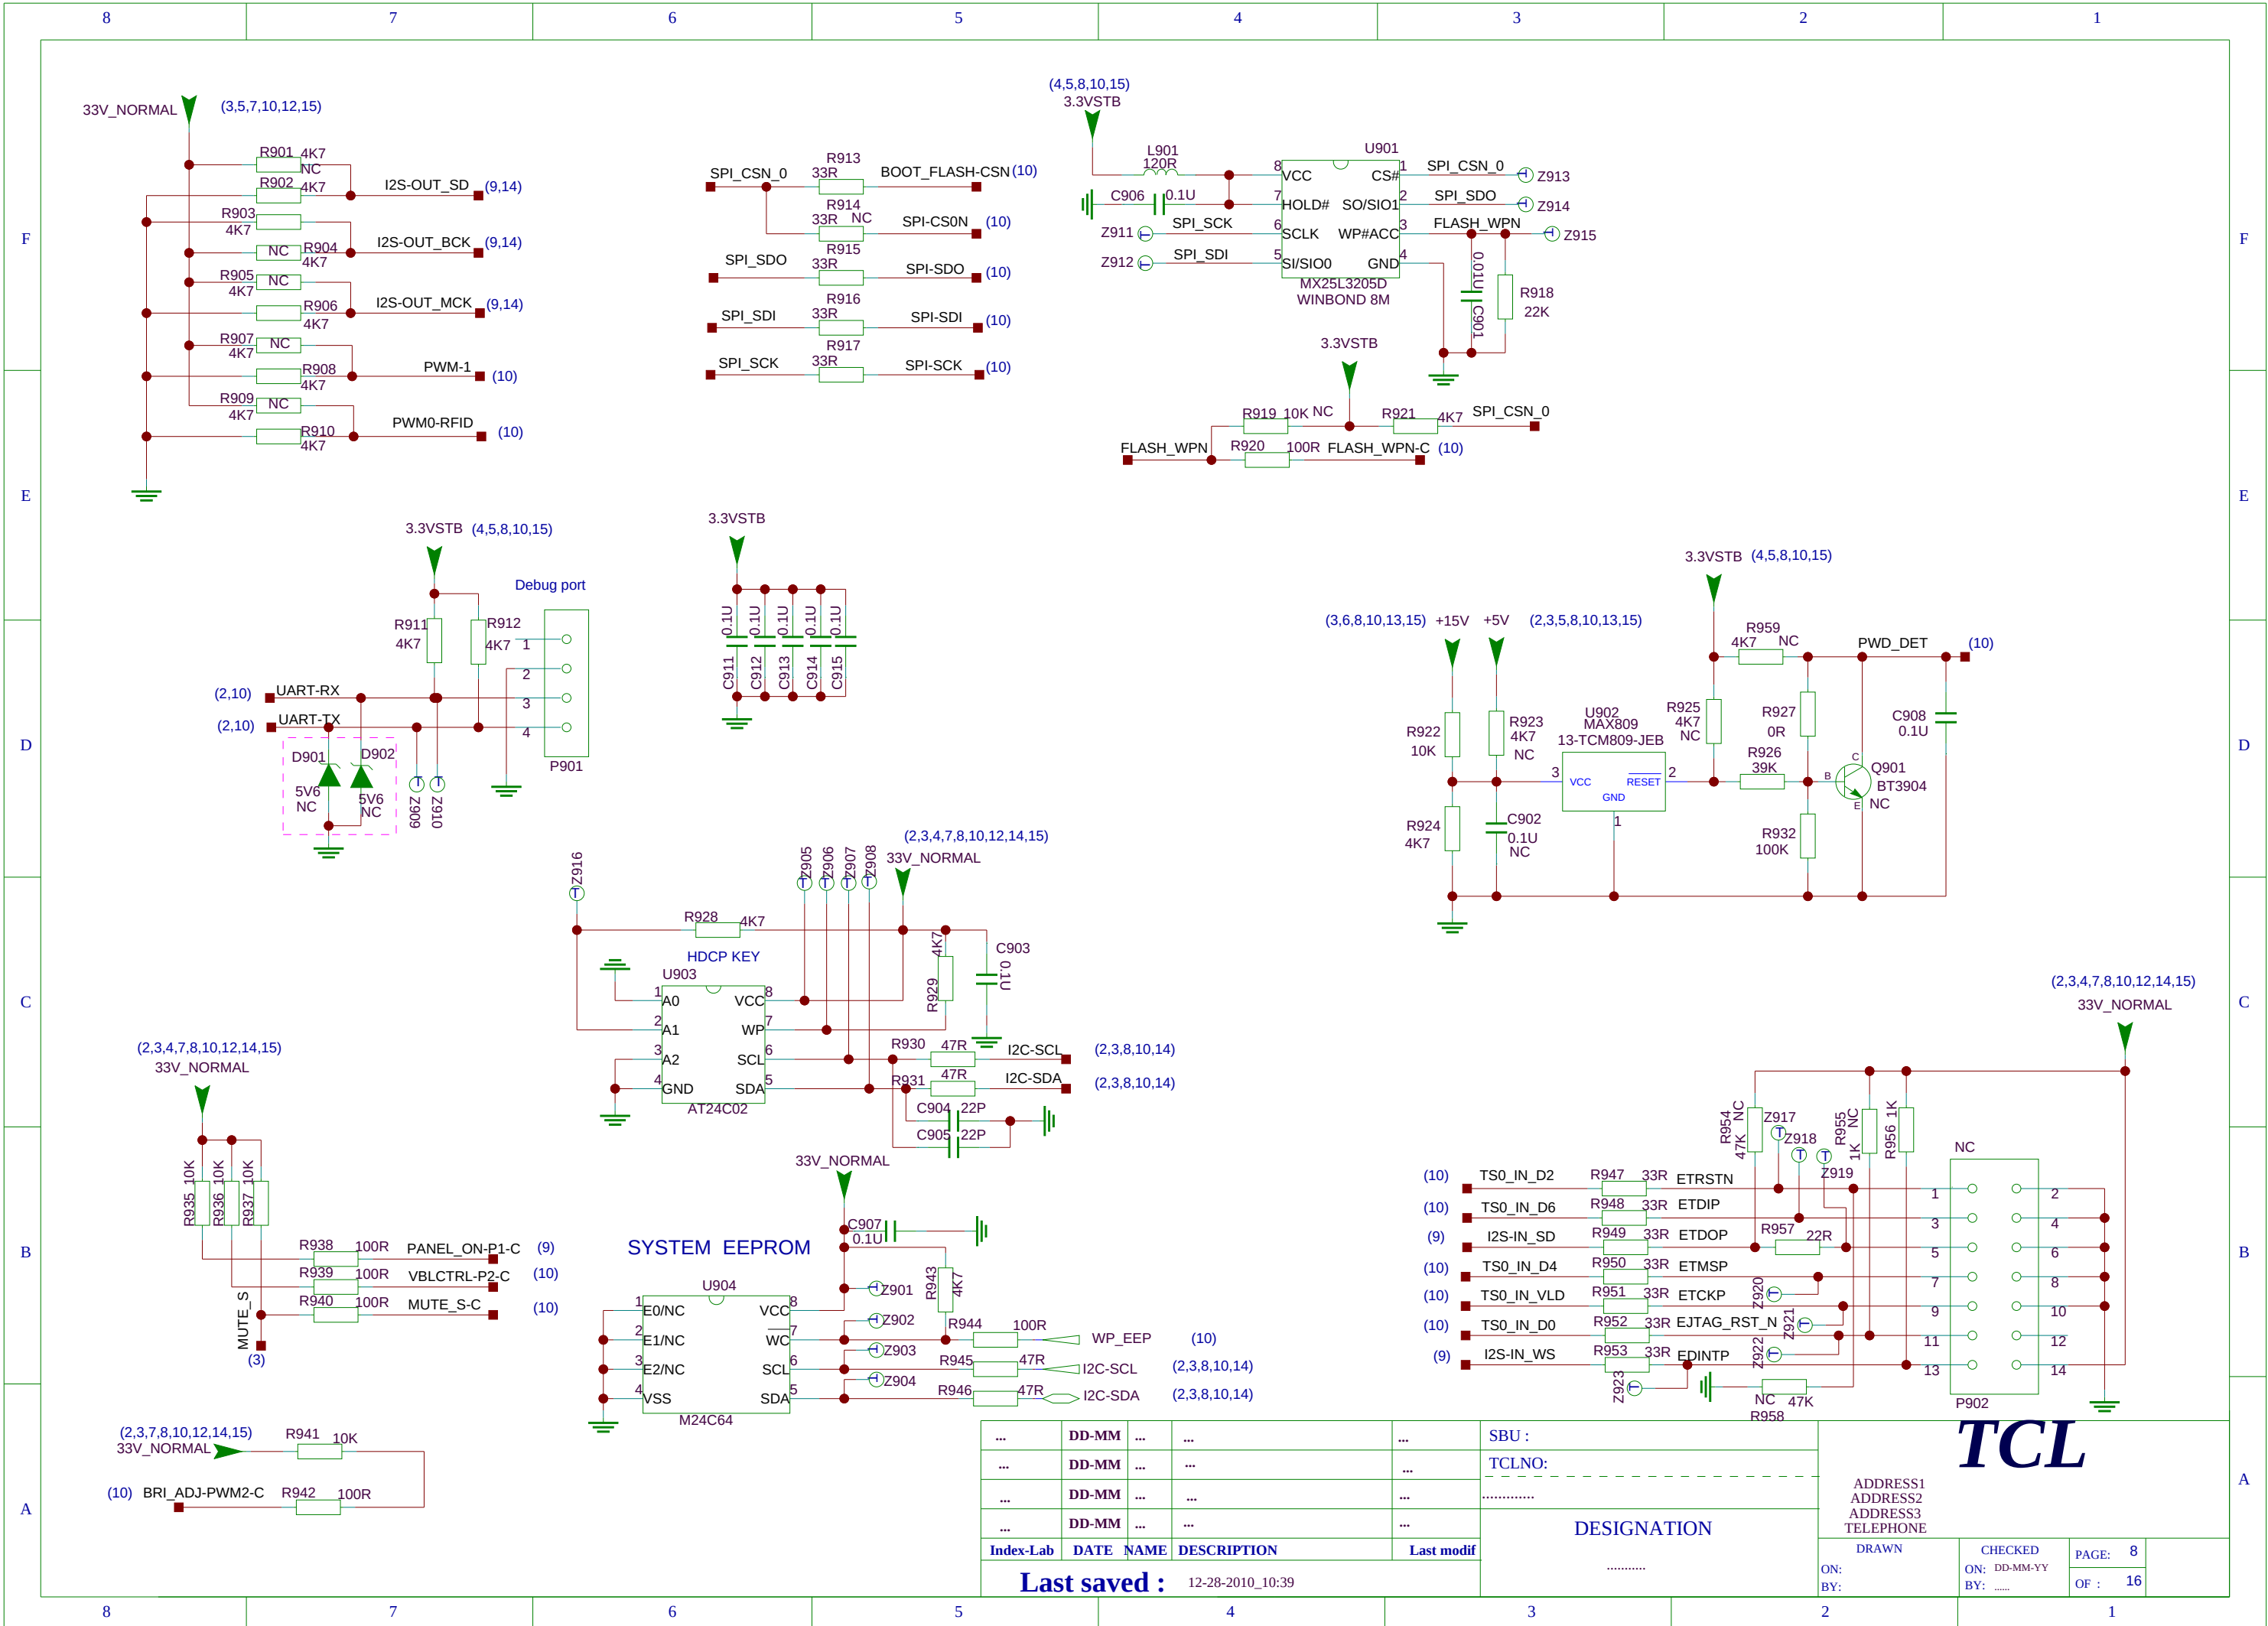

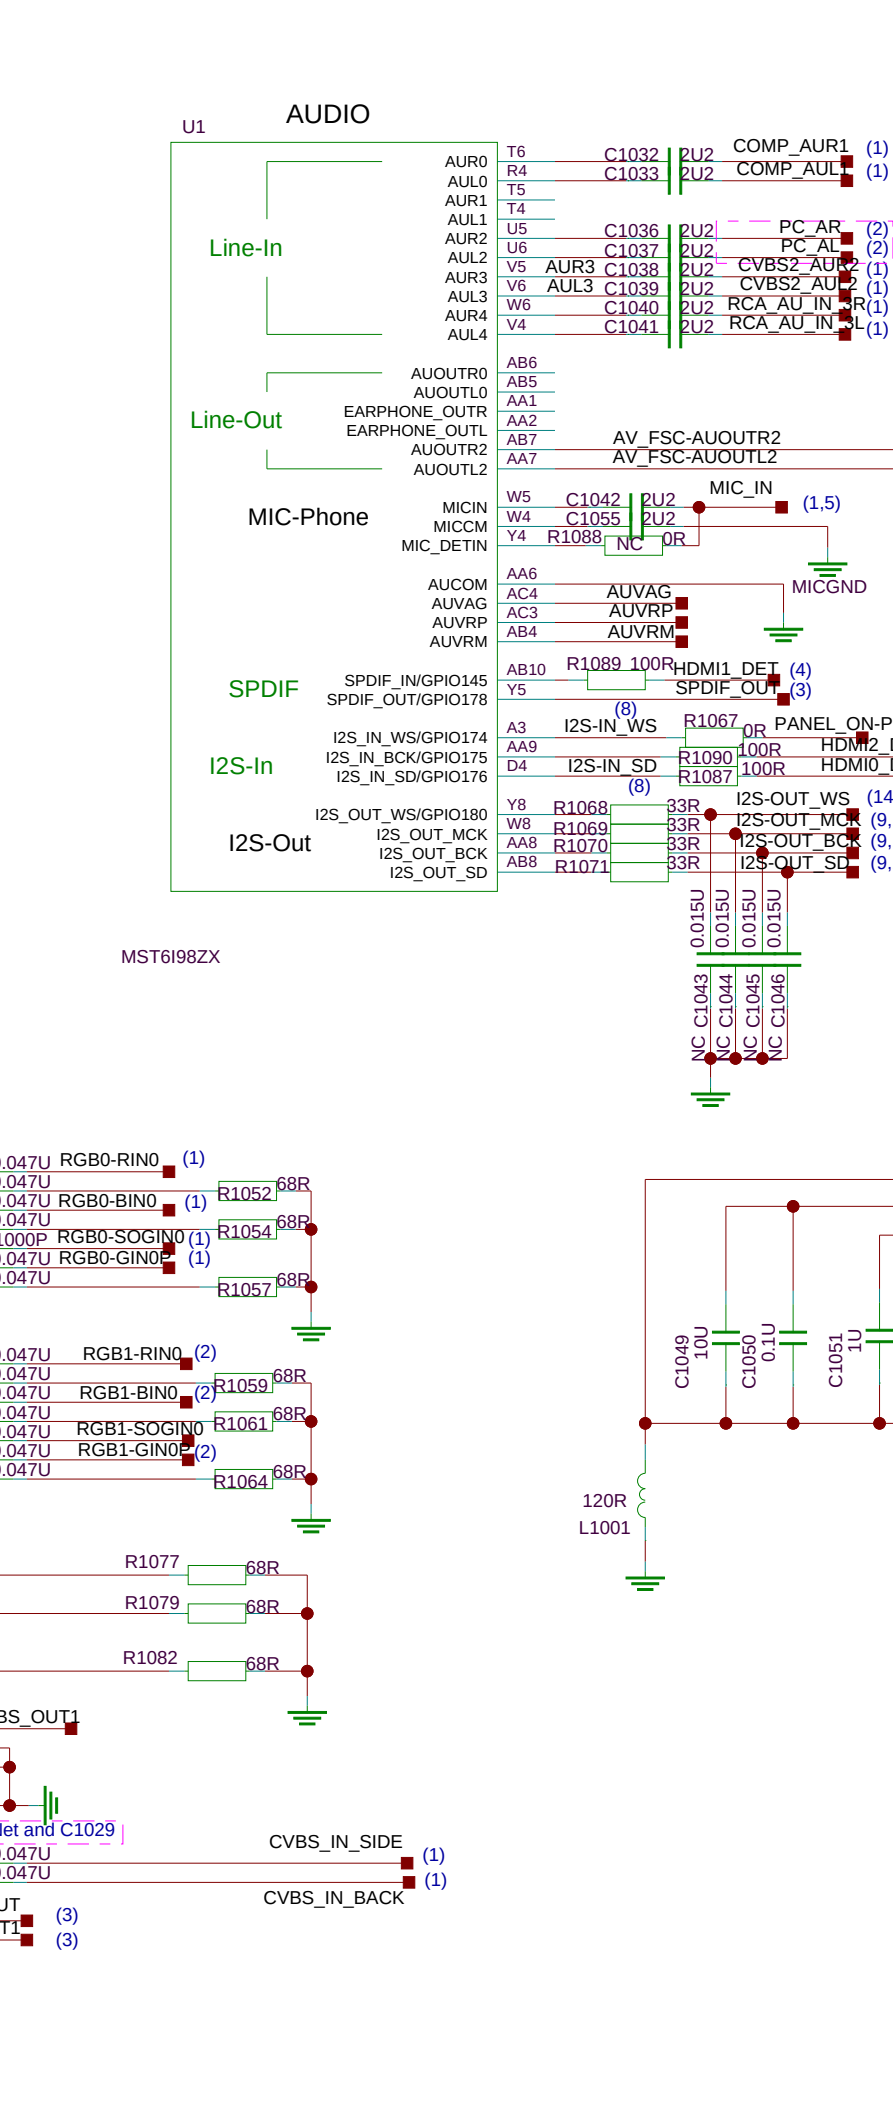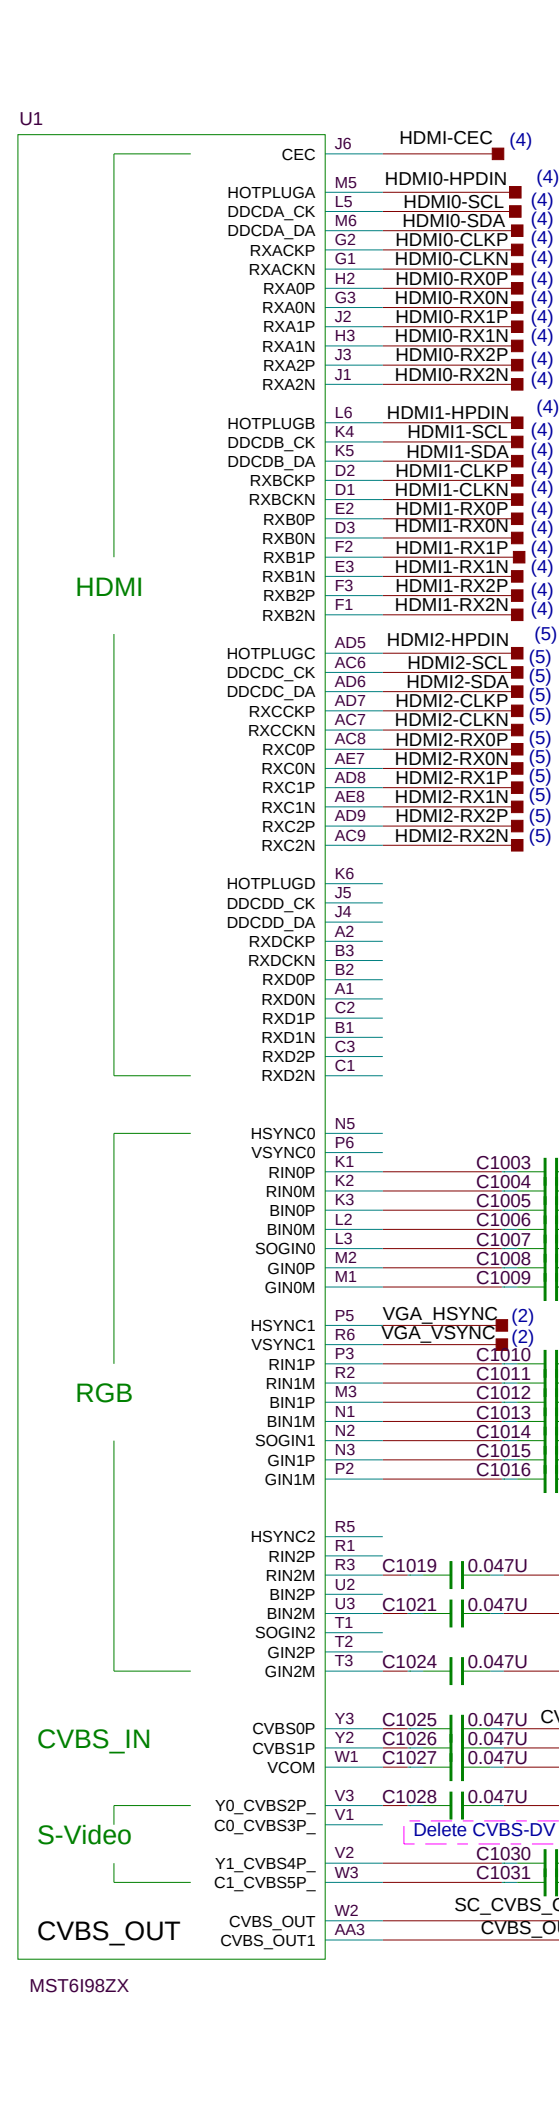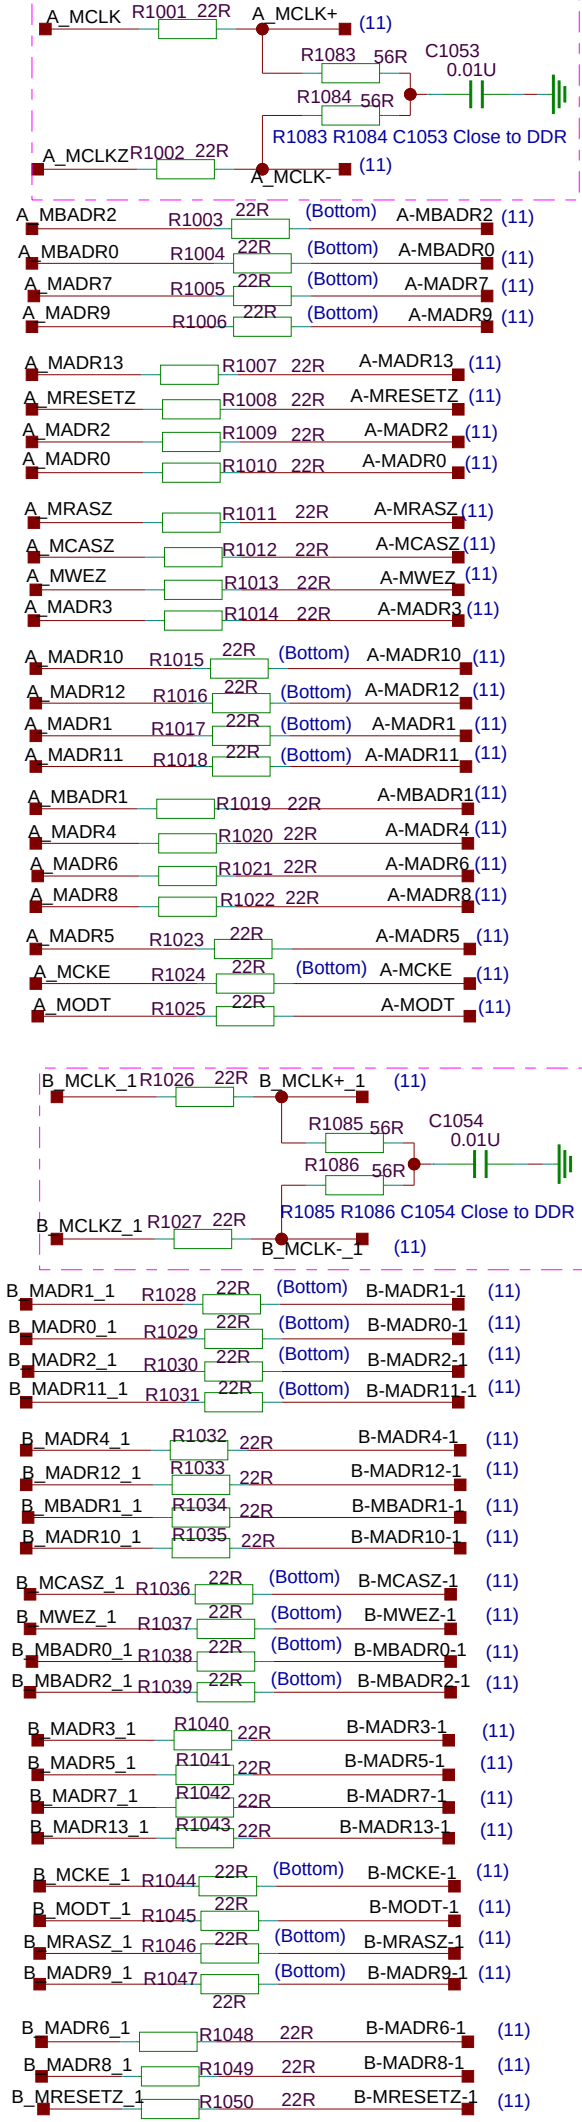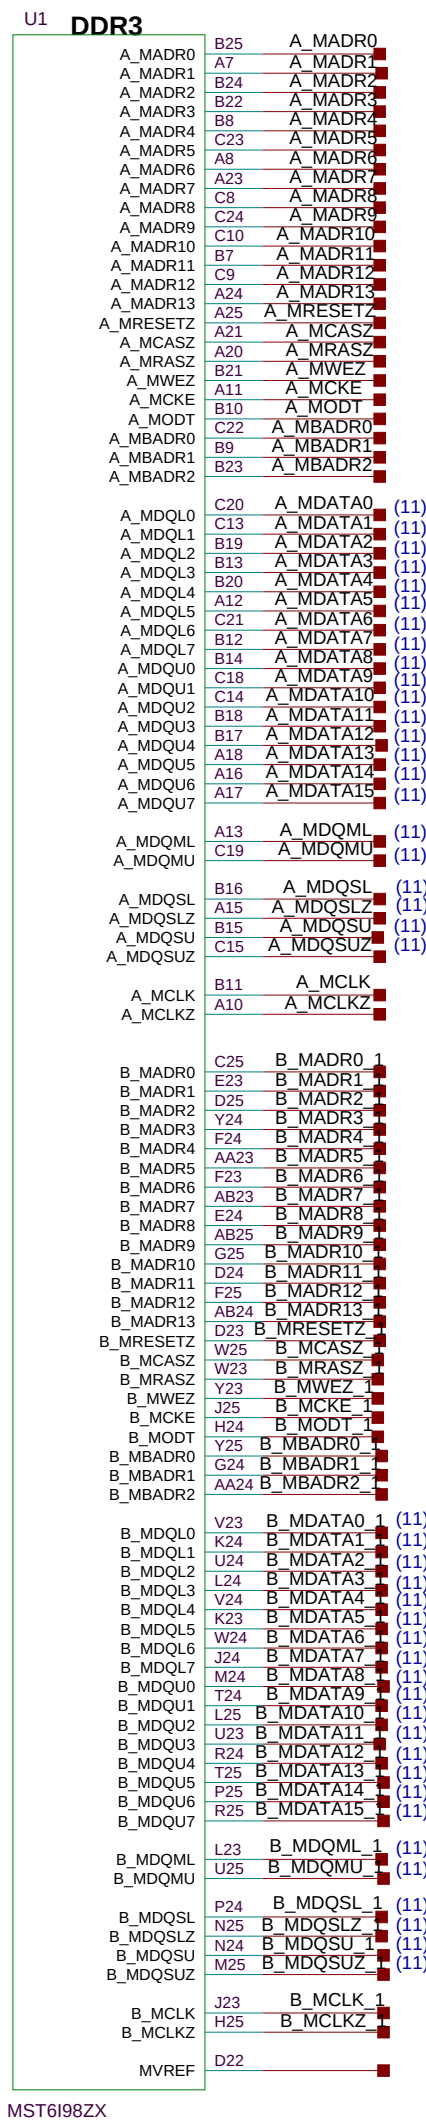

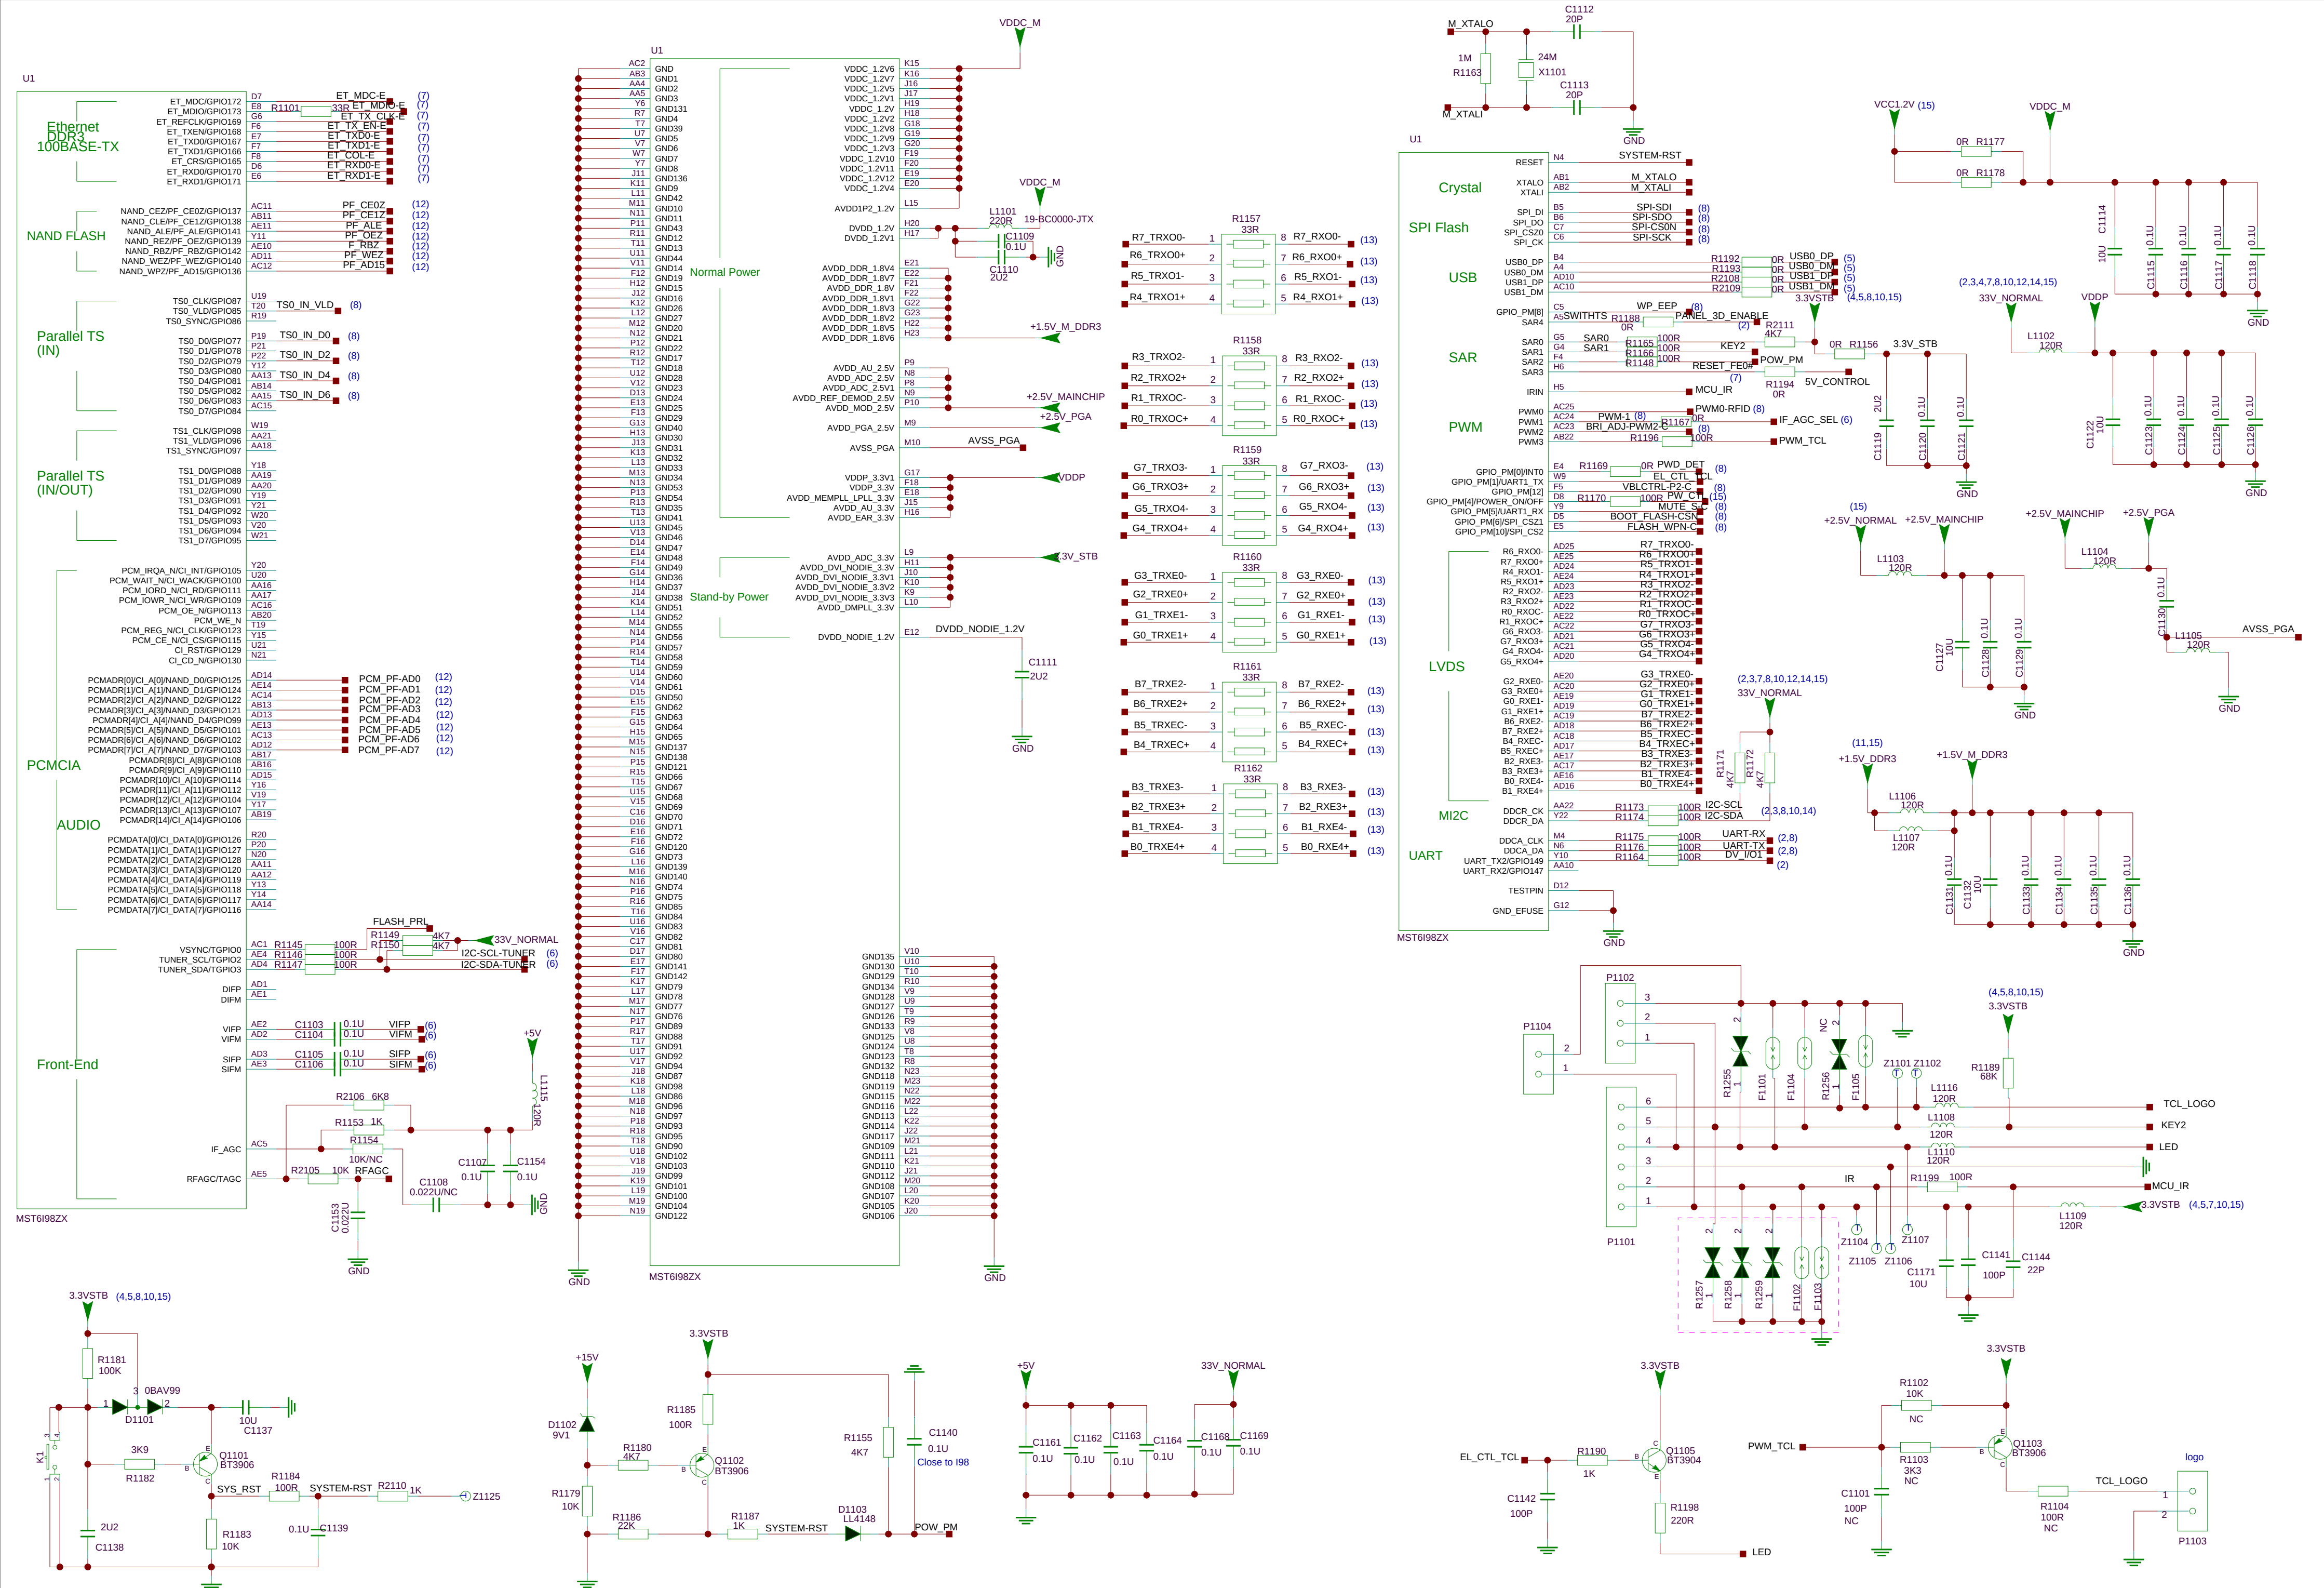


THIS DRAWING CANNOT BE COMMUNICATED TO UNAUTHORIZED PERSONS COPIED UNLES S PERMITTED IN WRITING

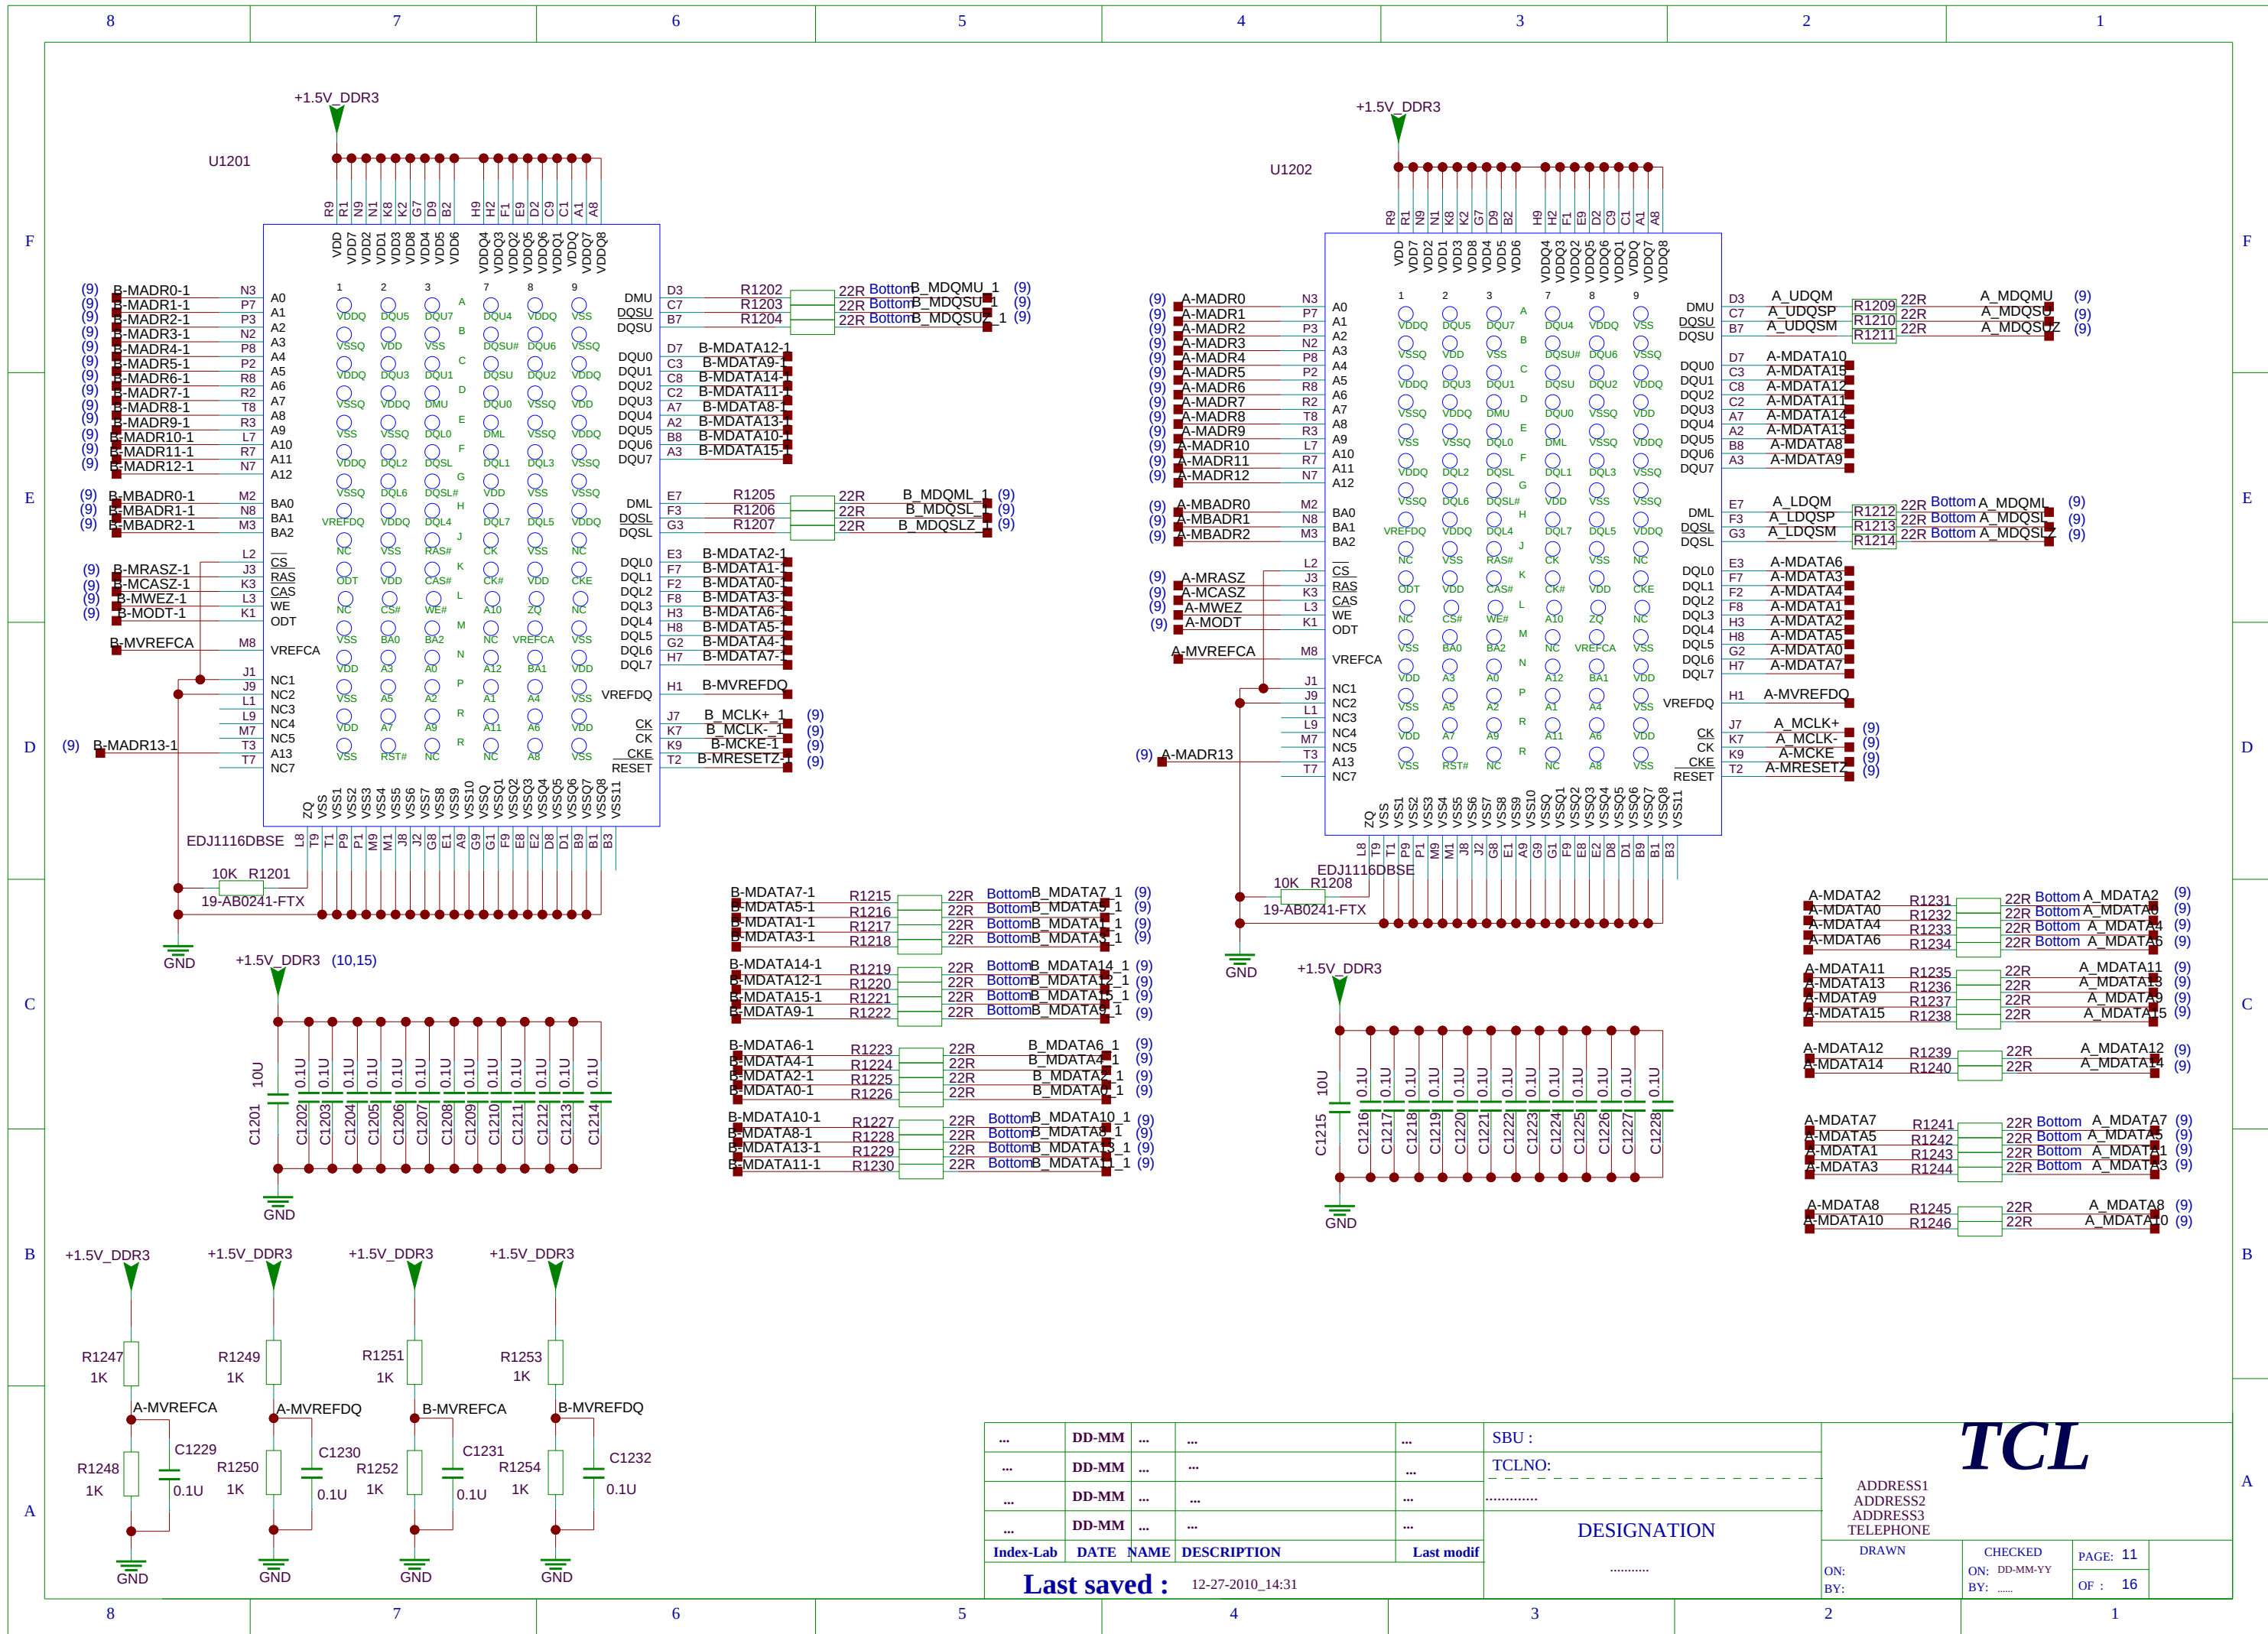

TCL




ADDRESS1 ADDRESS2 ADDRESS3 TELEPHONE		
DRAWN	CHECKED	PAGE: 11
ON:	ON: DD-MM-YY	OF : 16
BY:	BY:	

THIS DRAWING CANNOT BE COMMUNICATED TO UNAUTHORIZED PERSONS COPIED UNLESS PERMITTED IN WRITING

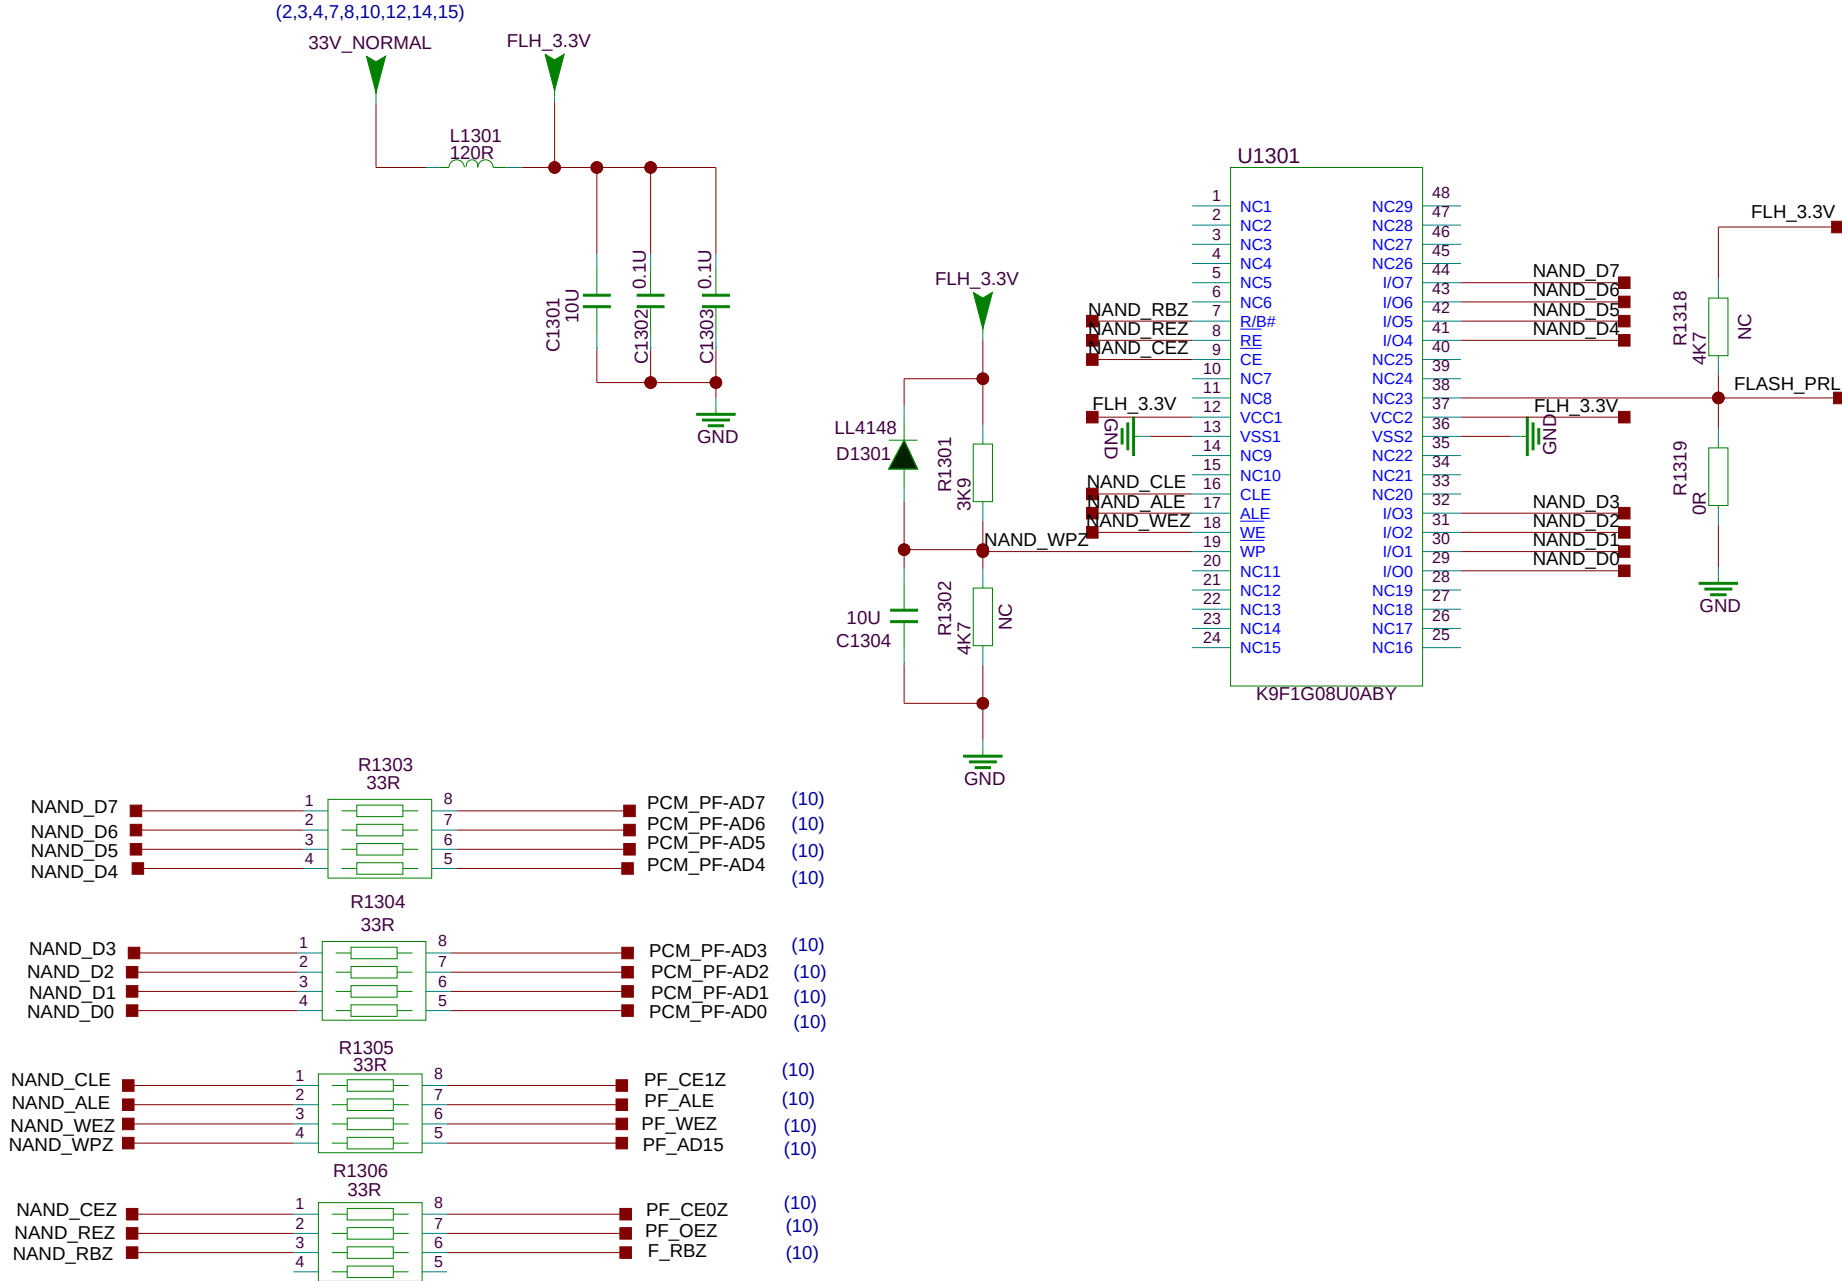


...	DD-MM	...	...	...	SBU :	 ADDRESS1 ADDRESS2 ADDRESS3 TELEPHONE			
...	DD-MM	...	...	...	TCLNO:				
...	DD-MM	...	...	...					
...	DD-MM	...	...	...	DESIGNATION				
Index-Lab	DATE	NAME	DESCRIPTION	Last modif		DRAWN	CHECKED	PAGE: 12	
Last saved : 12-27-2010 14:33						ON: BY:	ON: DD-MM-YY BY:	OF : 16	

THIS DRAWING CANNOT BE COMMUNICATED TO UNAUTHORIZED PERSONS COPIED UNLES S PERMITTED IN WRITING

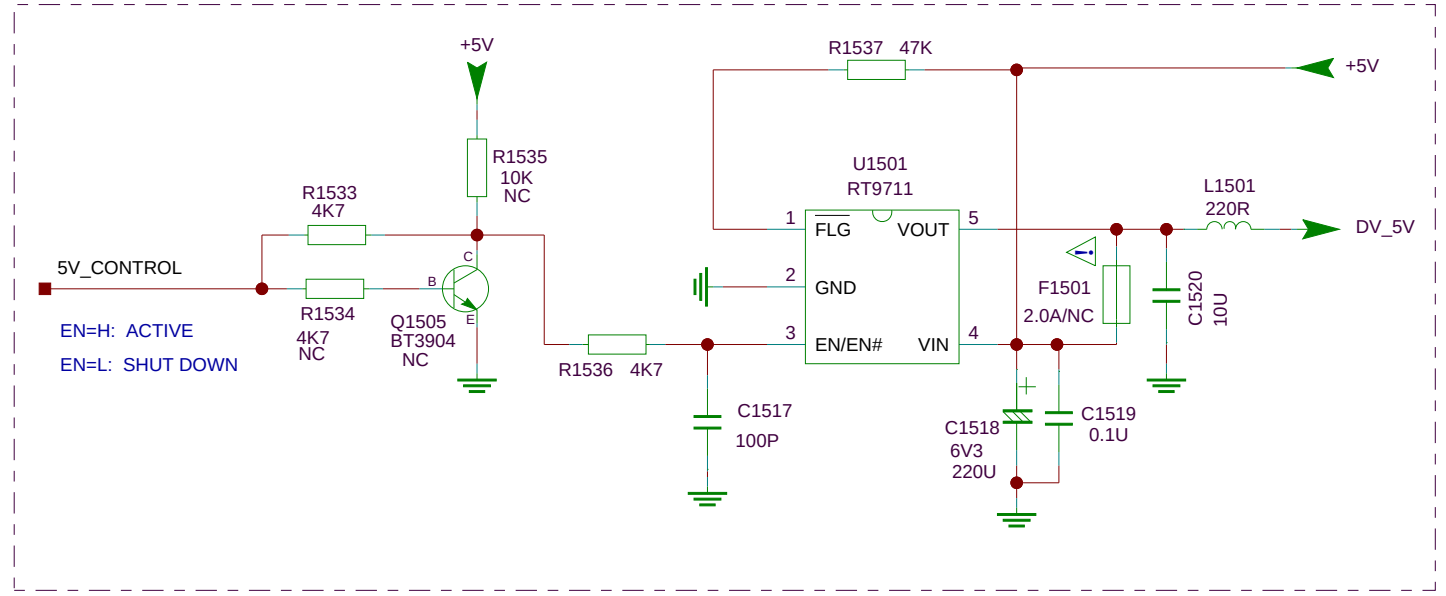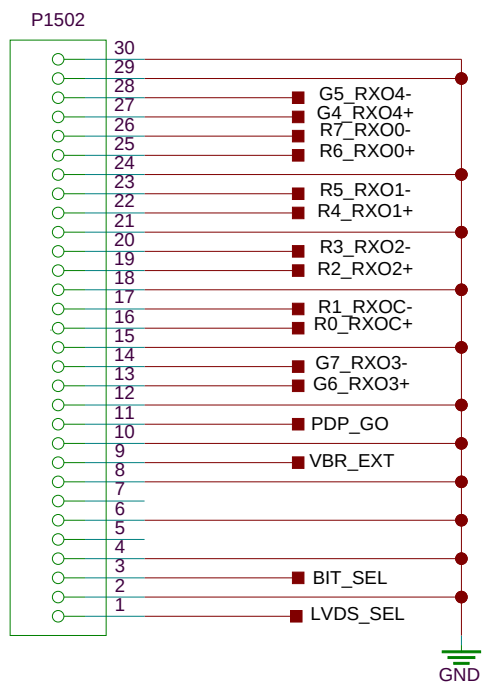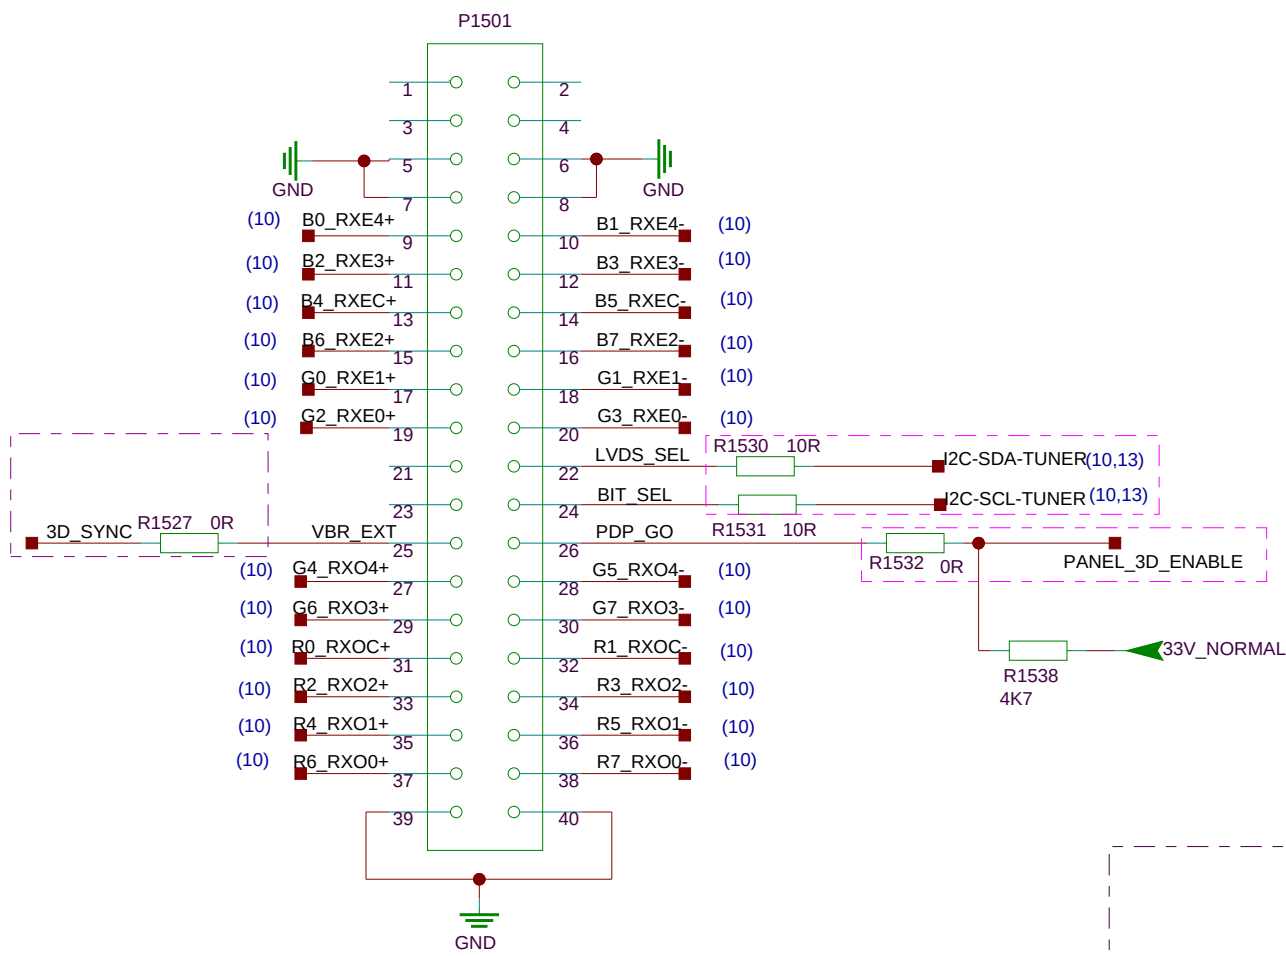


...	DD-MM	...	...	...	SBU :	TCL ADDRESS1 ADDRESS2 ADDRESS3 TELEPHONE			
...	DD-MM	...	...	...	TCLNO:				
...	DD-MM	...	...	...					
...	DD-MM	...	...	...	DESIGNATION				
Index-Lab	DATE	NAME	DESCRIPTION	Last modif		DRAWN	CHECKED	PAGE: 13	
Last saved : 12-27-2010_14:37						ON: BY:	ON: DD-MM-YY BY:	OF : 16	

THIS DRAWING CANNOT BE COMMUNICATED TO UNAUTHORIZED PERSONS COPIED UNLES S PERMITTED IN WRITING



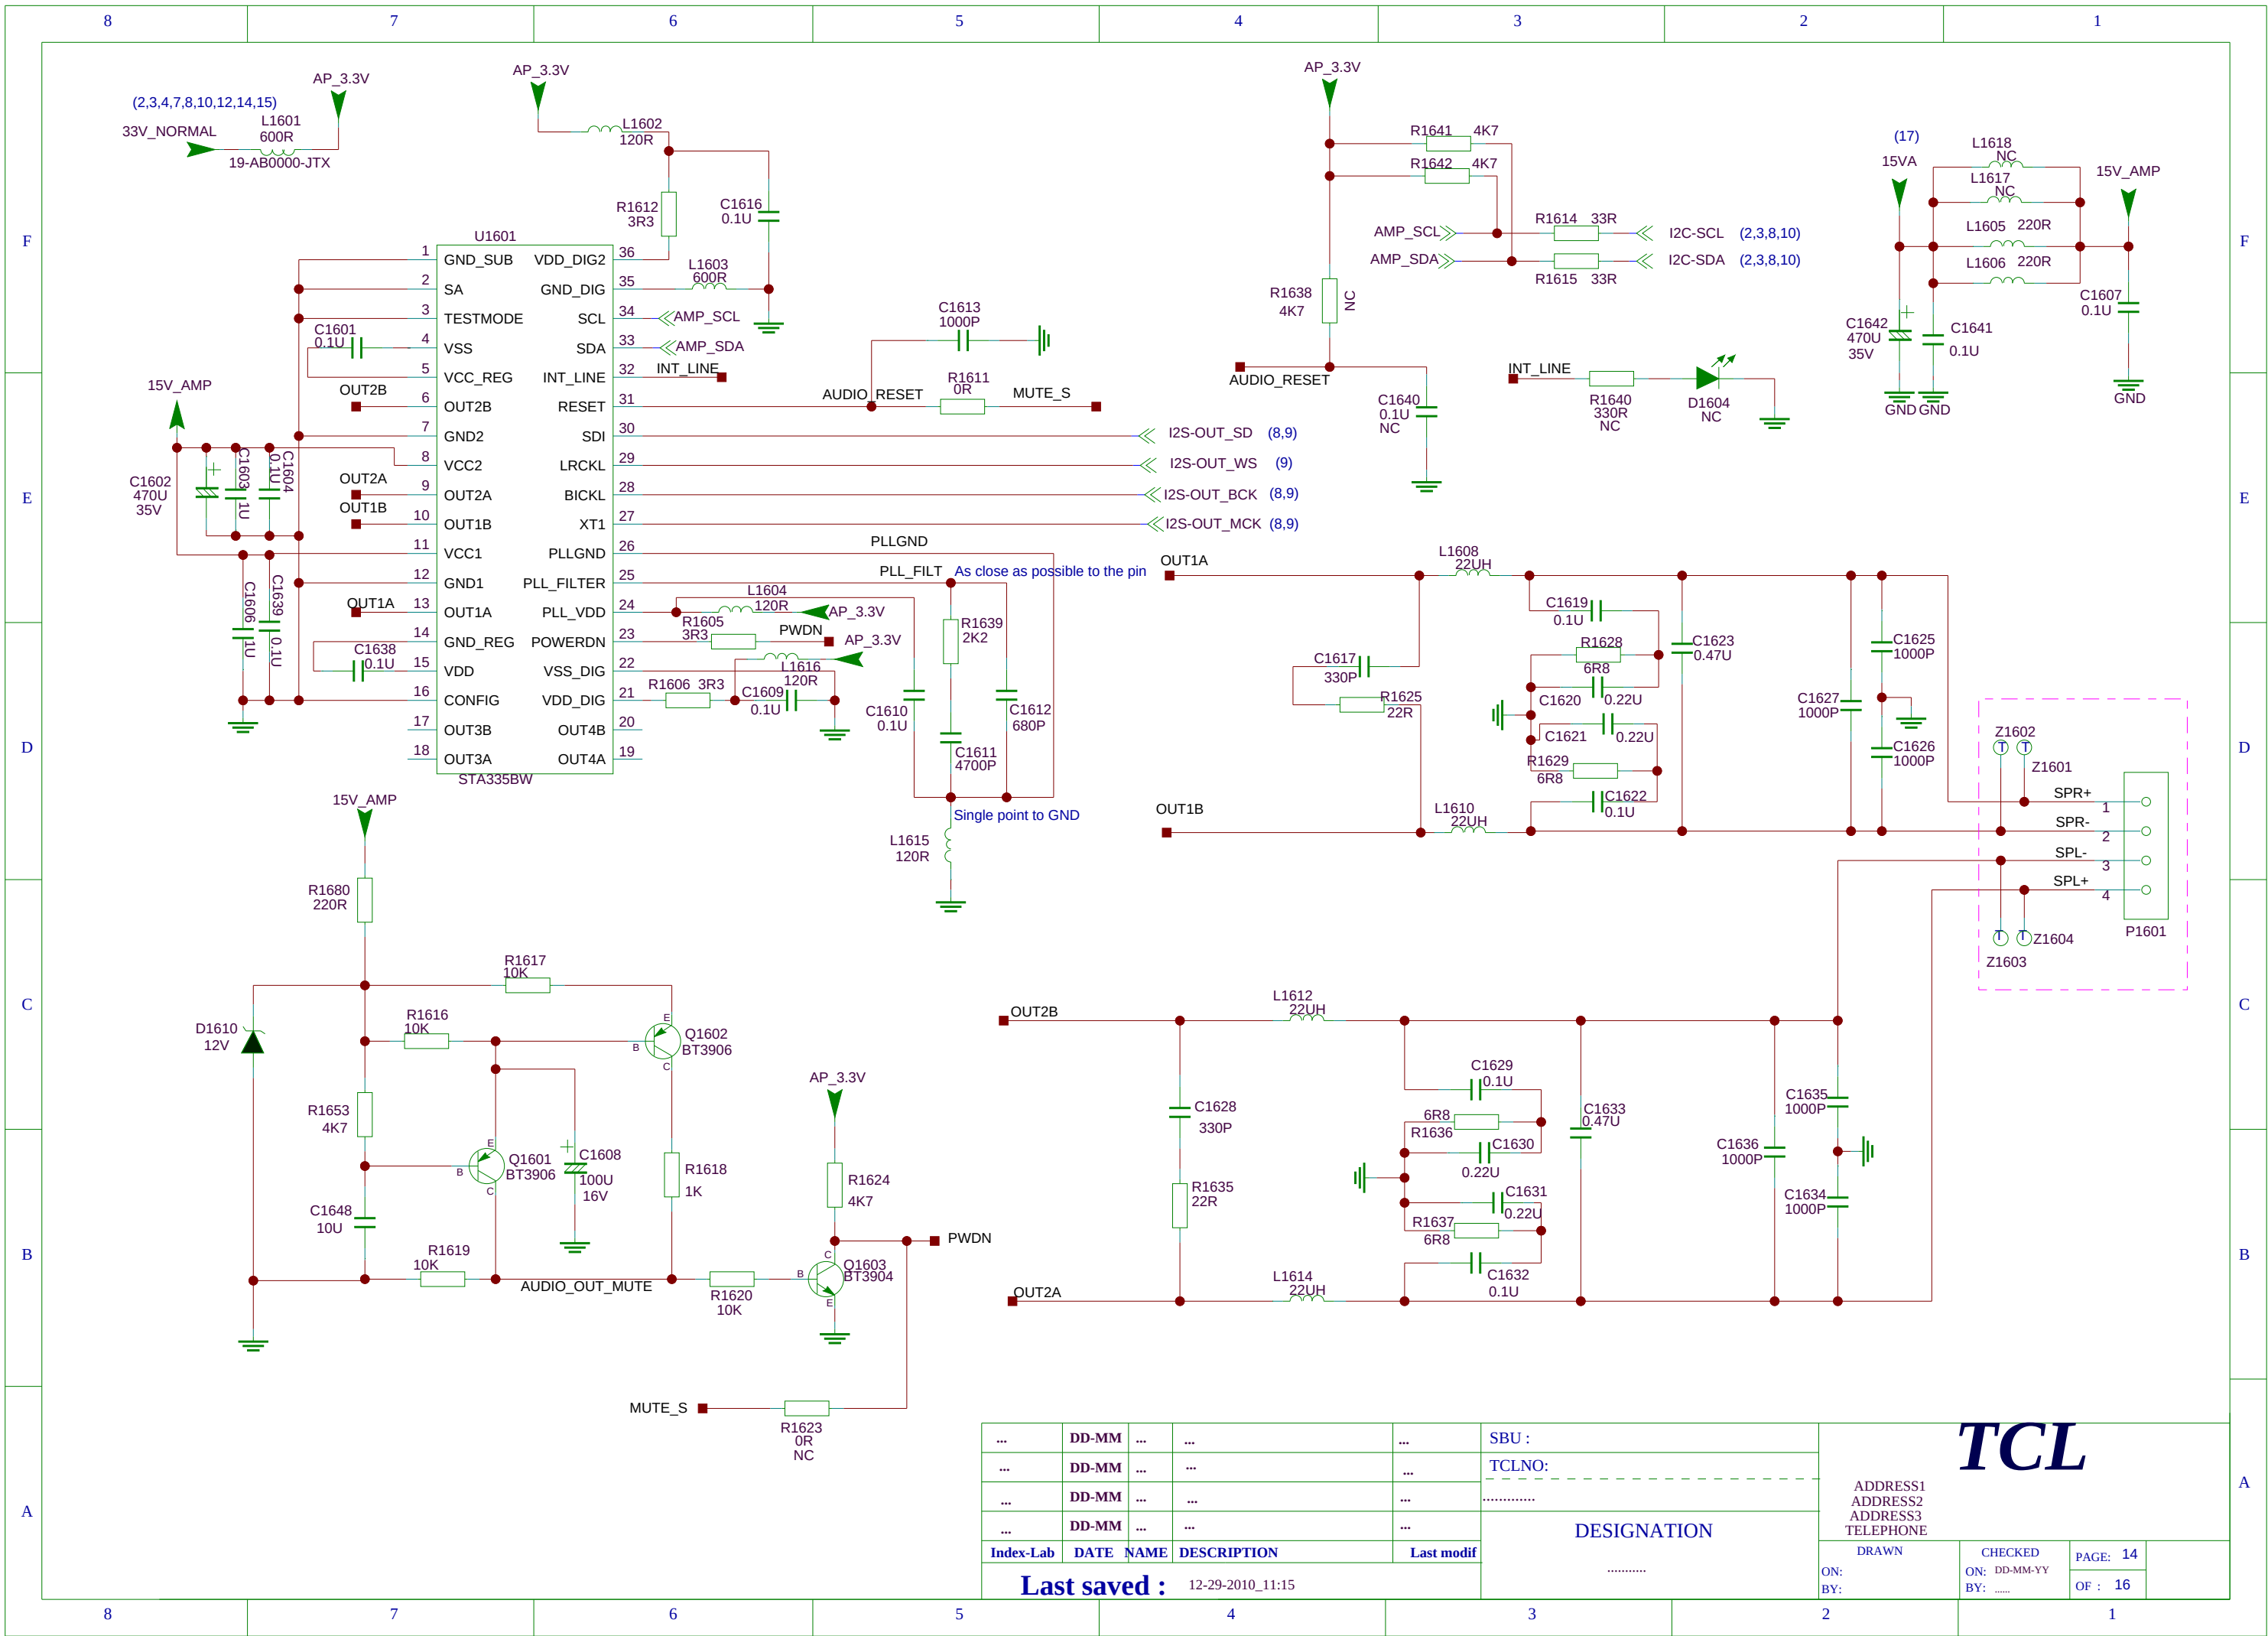


THIS DRAWING CANNOT BE COMMUNICATED TO UNAUTHORIZED PERSONS COPIED UNLES S PERMITTED IN WRITING

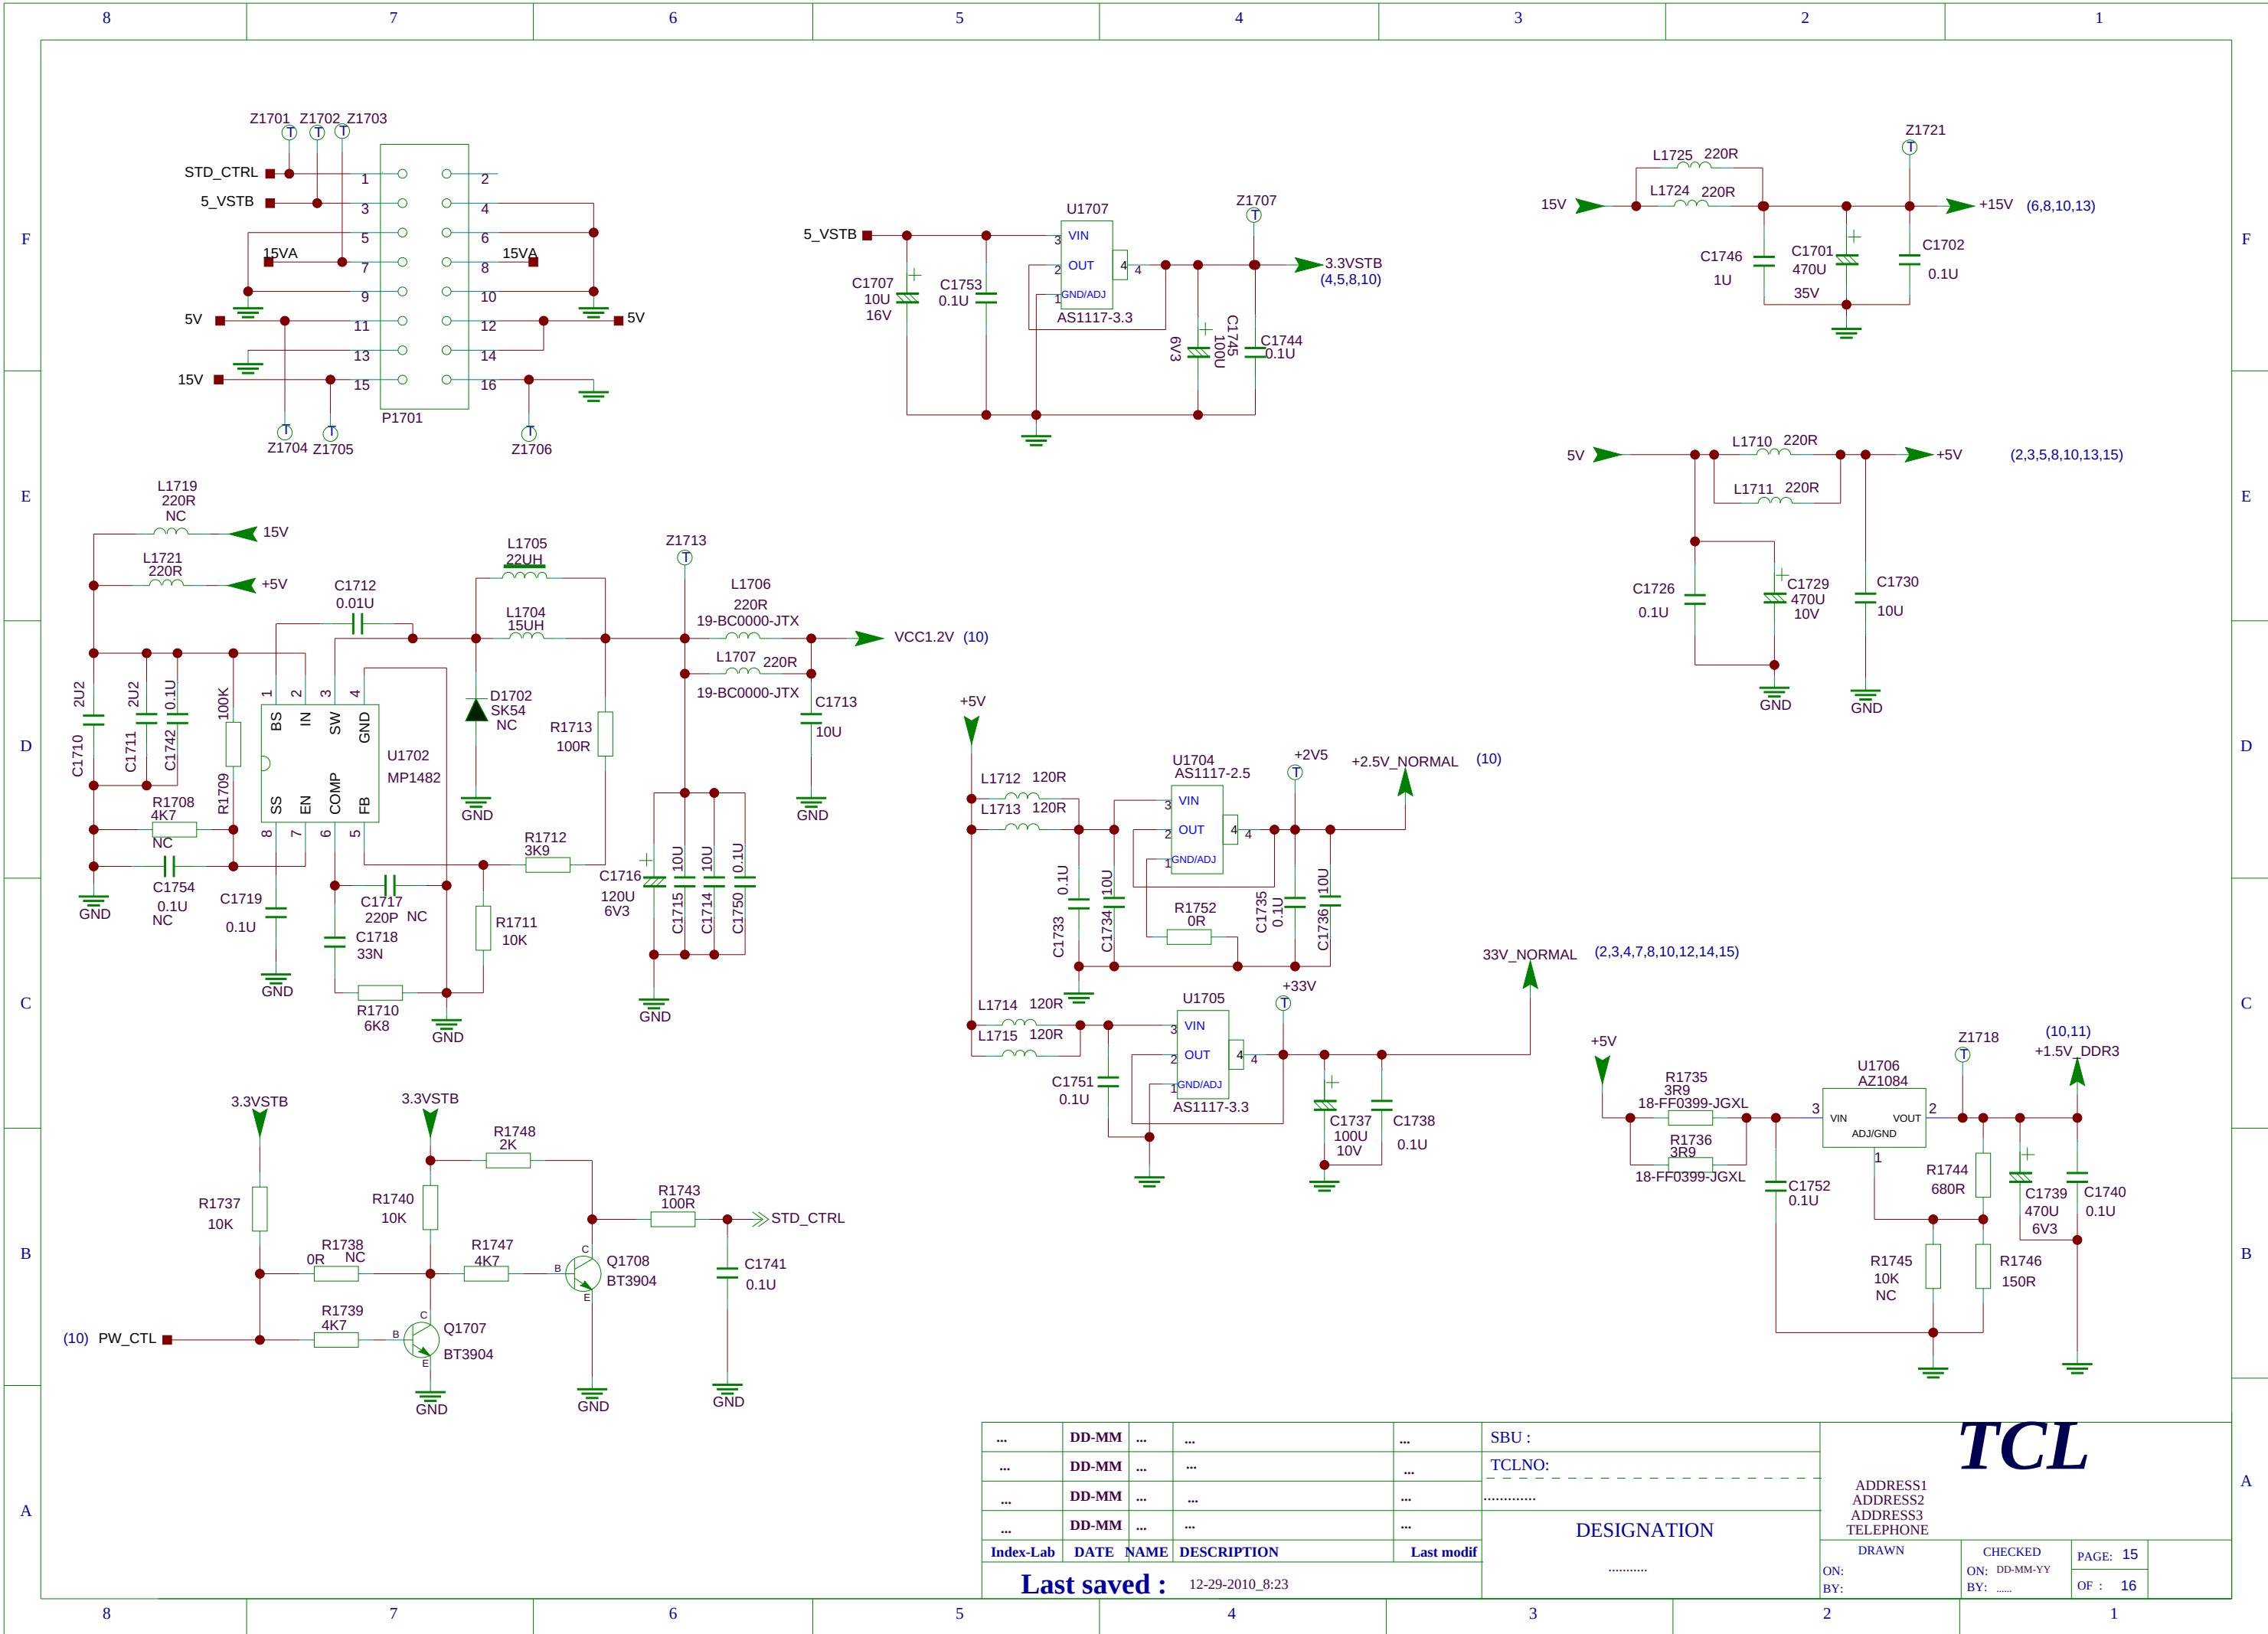

...	DD-MM	...	...	...	SBU :	TCL ADDRESS1 ADDRESS2 ADDRESS3 TELEPHONE			
...	DD-MM	...	...	...	TCLNO: -----				
...	DD-MM	...	...	...					
...	DD-MM	...	...	...	DESIGNATION				
Index-Lab	DATE	NAME	DESCRIPTION	Last modif		DRAWN	CHECKED ON: DD-MM-YY	PAGE: 15	
Last saved : 12-29-2010_8:23						ON: BY:	BY:	OF : 16	

THIS DRAWING CANNOT BE COMMUNICATED TO UNAUTHORIZED PERSONS COPIED UNLESS PERMITTED IN WRITING

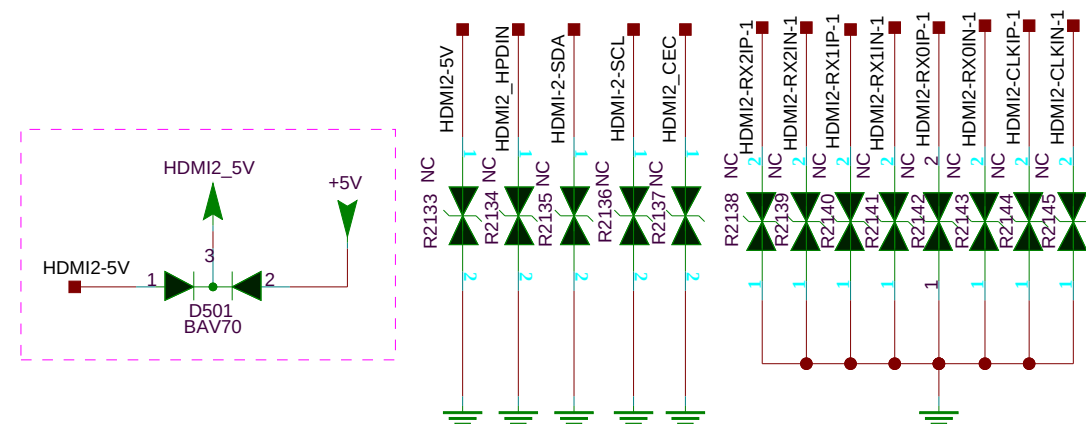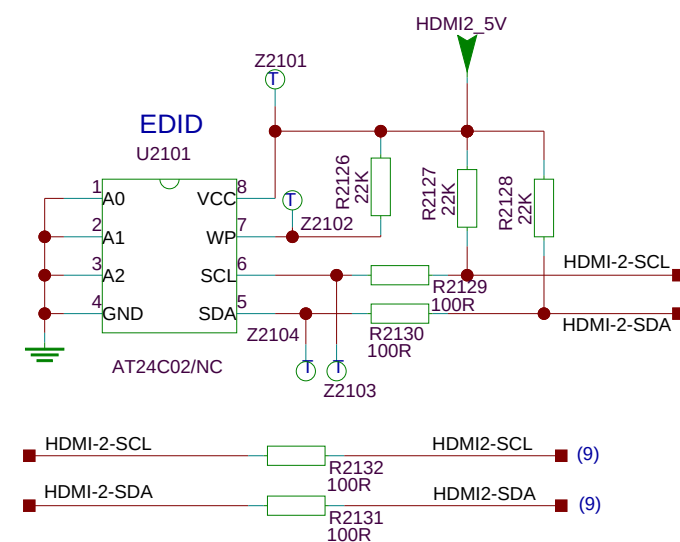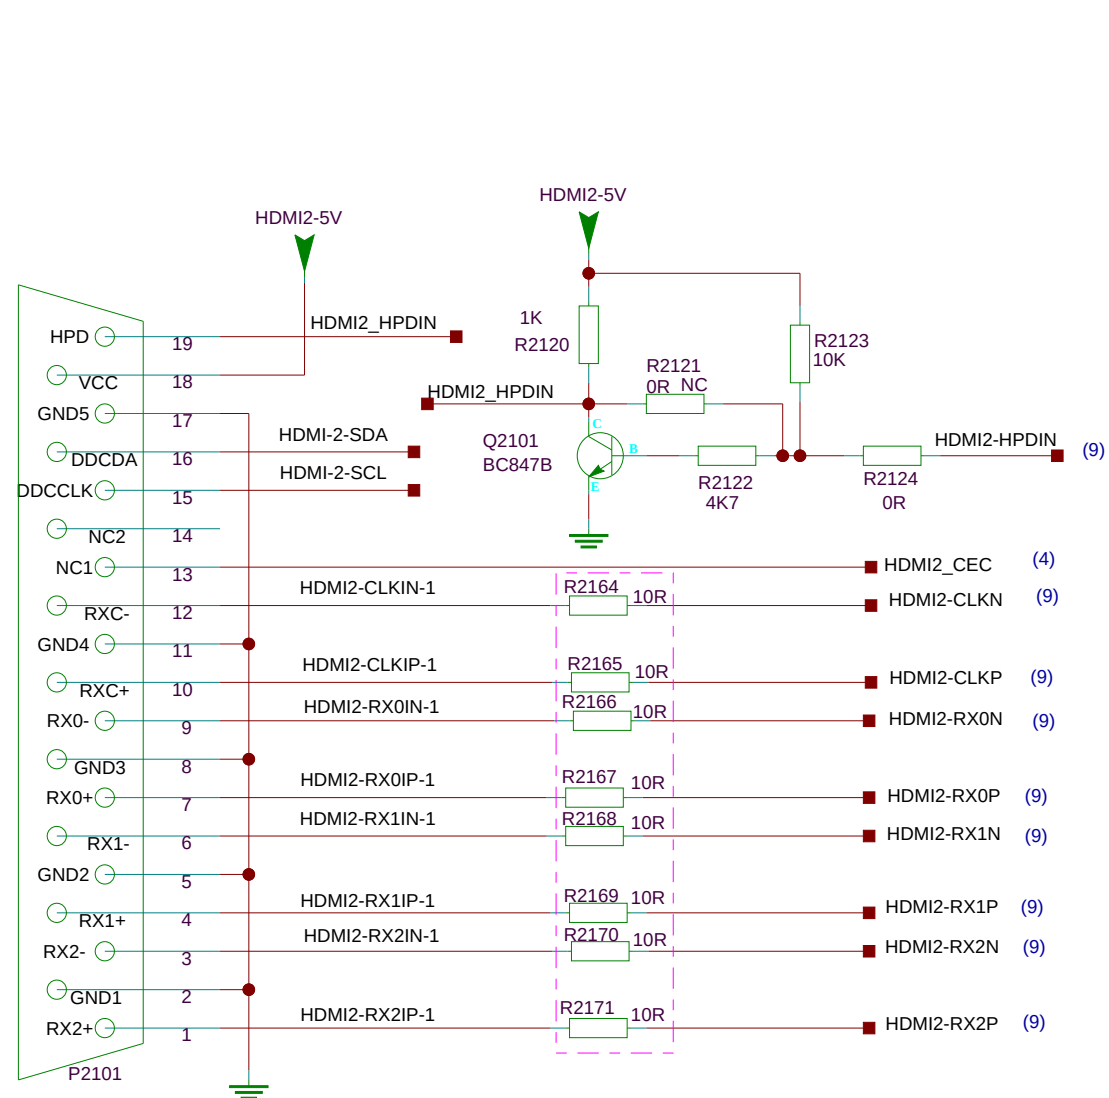

...	DD-MM	...	...	...	SBU :	 ADDRESS1 ADDRESS2 ADDRESS3 TELEPHONE			
...	DD-MM	...	...	...	TCLNO:				
...	DD-MM	...	...	...					
...	DD-MM	...	...	...	DESIGNATION				
Index-Lab	DATE	NAME	DESCRIPTION	Last modif		DRAWN ON: BY:	CHECKED DD-MM-YY BY:	PAGE: 16 OF : 16	
Last saved : 12-27-2010_14:54									

TCL

ADDRESS1
ADDRESS2
ADDRESS3
TELEPHONE

DRAWN
ON:
BY:

CHECKED
ON: DD-MM-YY
BY:

PAGE: 16
OF : 16

FORMAT DIN A3